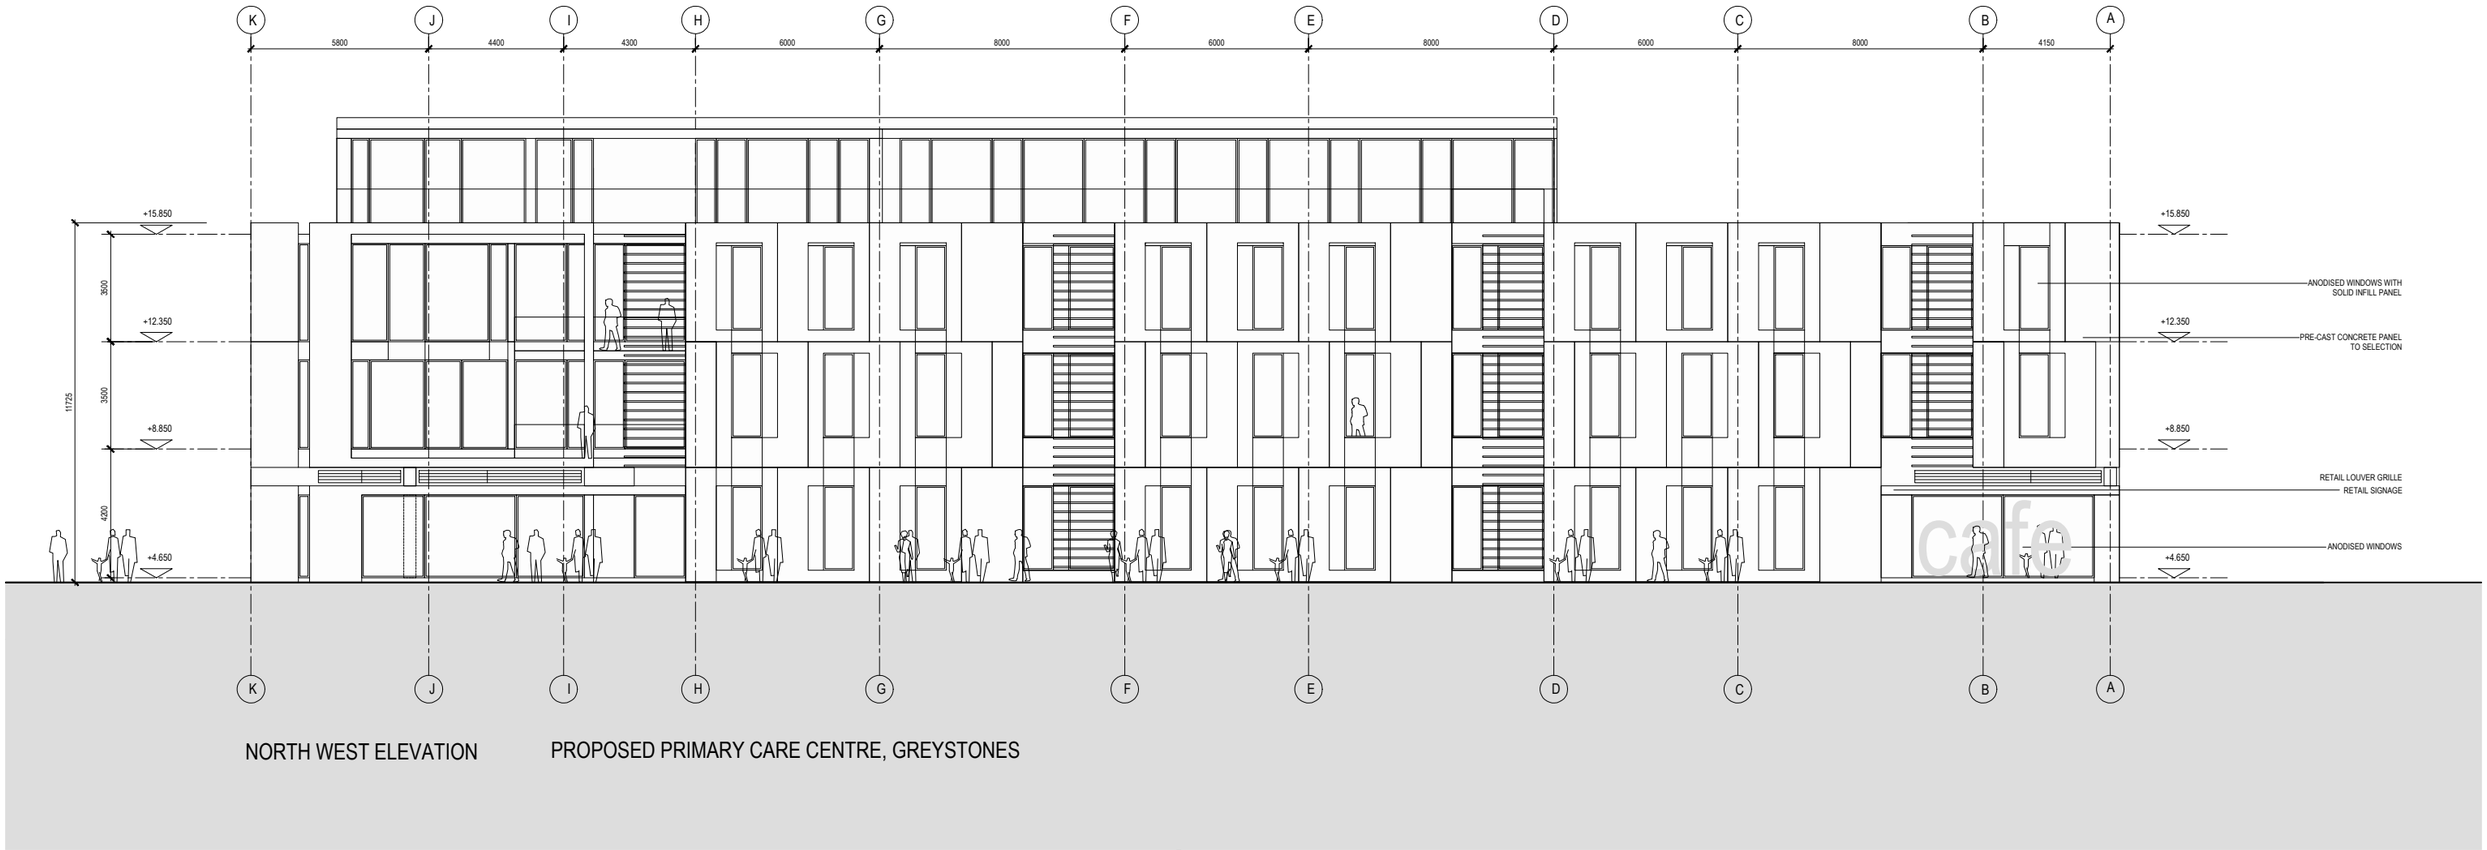

NORTH WEST ELEVATION

PROPOSED PRIMARY CARE CENTRE, GREYSTONES

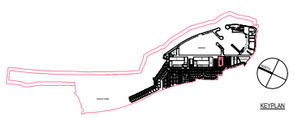

KEYPLAN

Revision Description	Date	Rev. No.	Issued by

Figured dimensions only to be used. This drawing is copyright of O'Mahony Pike Architects Ltd. All information is shared as per approved use in accordance with BS1192(2007) + A2(2016), Table 5; Standard Codes for Suitability of Models and Documents. If 'Information Approval Check' is empty, this information has been shared at S0 - WIP.

o'mahony pike
architecture|urban design
email: info@omahonypike.com
tel: +353 1 202 7400
fax: +353 1 283 0822
www.omahonypike.com

Dublin
The Chapel
Mount St. Anne's
Milltown, Dublin 6
D06 XN52 Ireland

Cork
26 South Mall
Cork City
Co. Cork
T12 R2RV Ireland

Project No.: 0509
Scale @ A1 : 1:200 @A3
Project Lead: MH
Date Printed: 30.08.2019
Drawn By: SK
Current Rev.: --
Model No.: 0509-OMP-ABD-00-DR-A-1000 APPROVED_A1
Purpose: PL

Project: DEVELOPMENT AT GREYSTONES HARBOUR
Location: GREYSTONES, CO. WICKLOW
Client: WICKLOW CO. CO.

Drawing Title: NORTH WEST ELEVATION - APPROVED
Drawing No.: 0509-OMP-ABD-00-DR-A-2001

Suitability - Checked By - Date