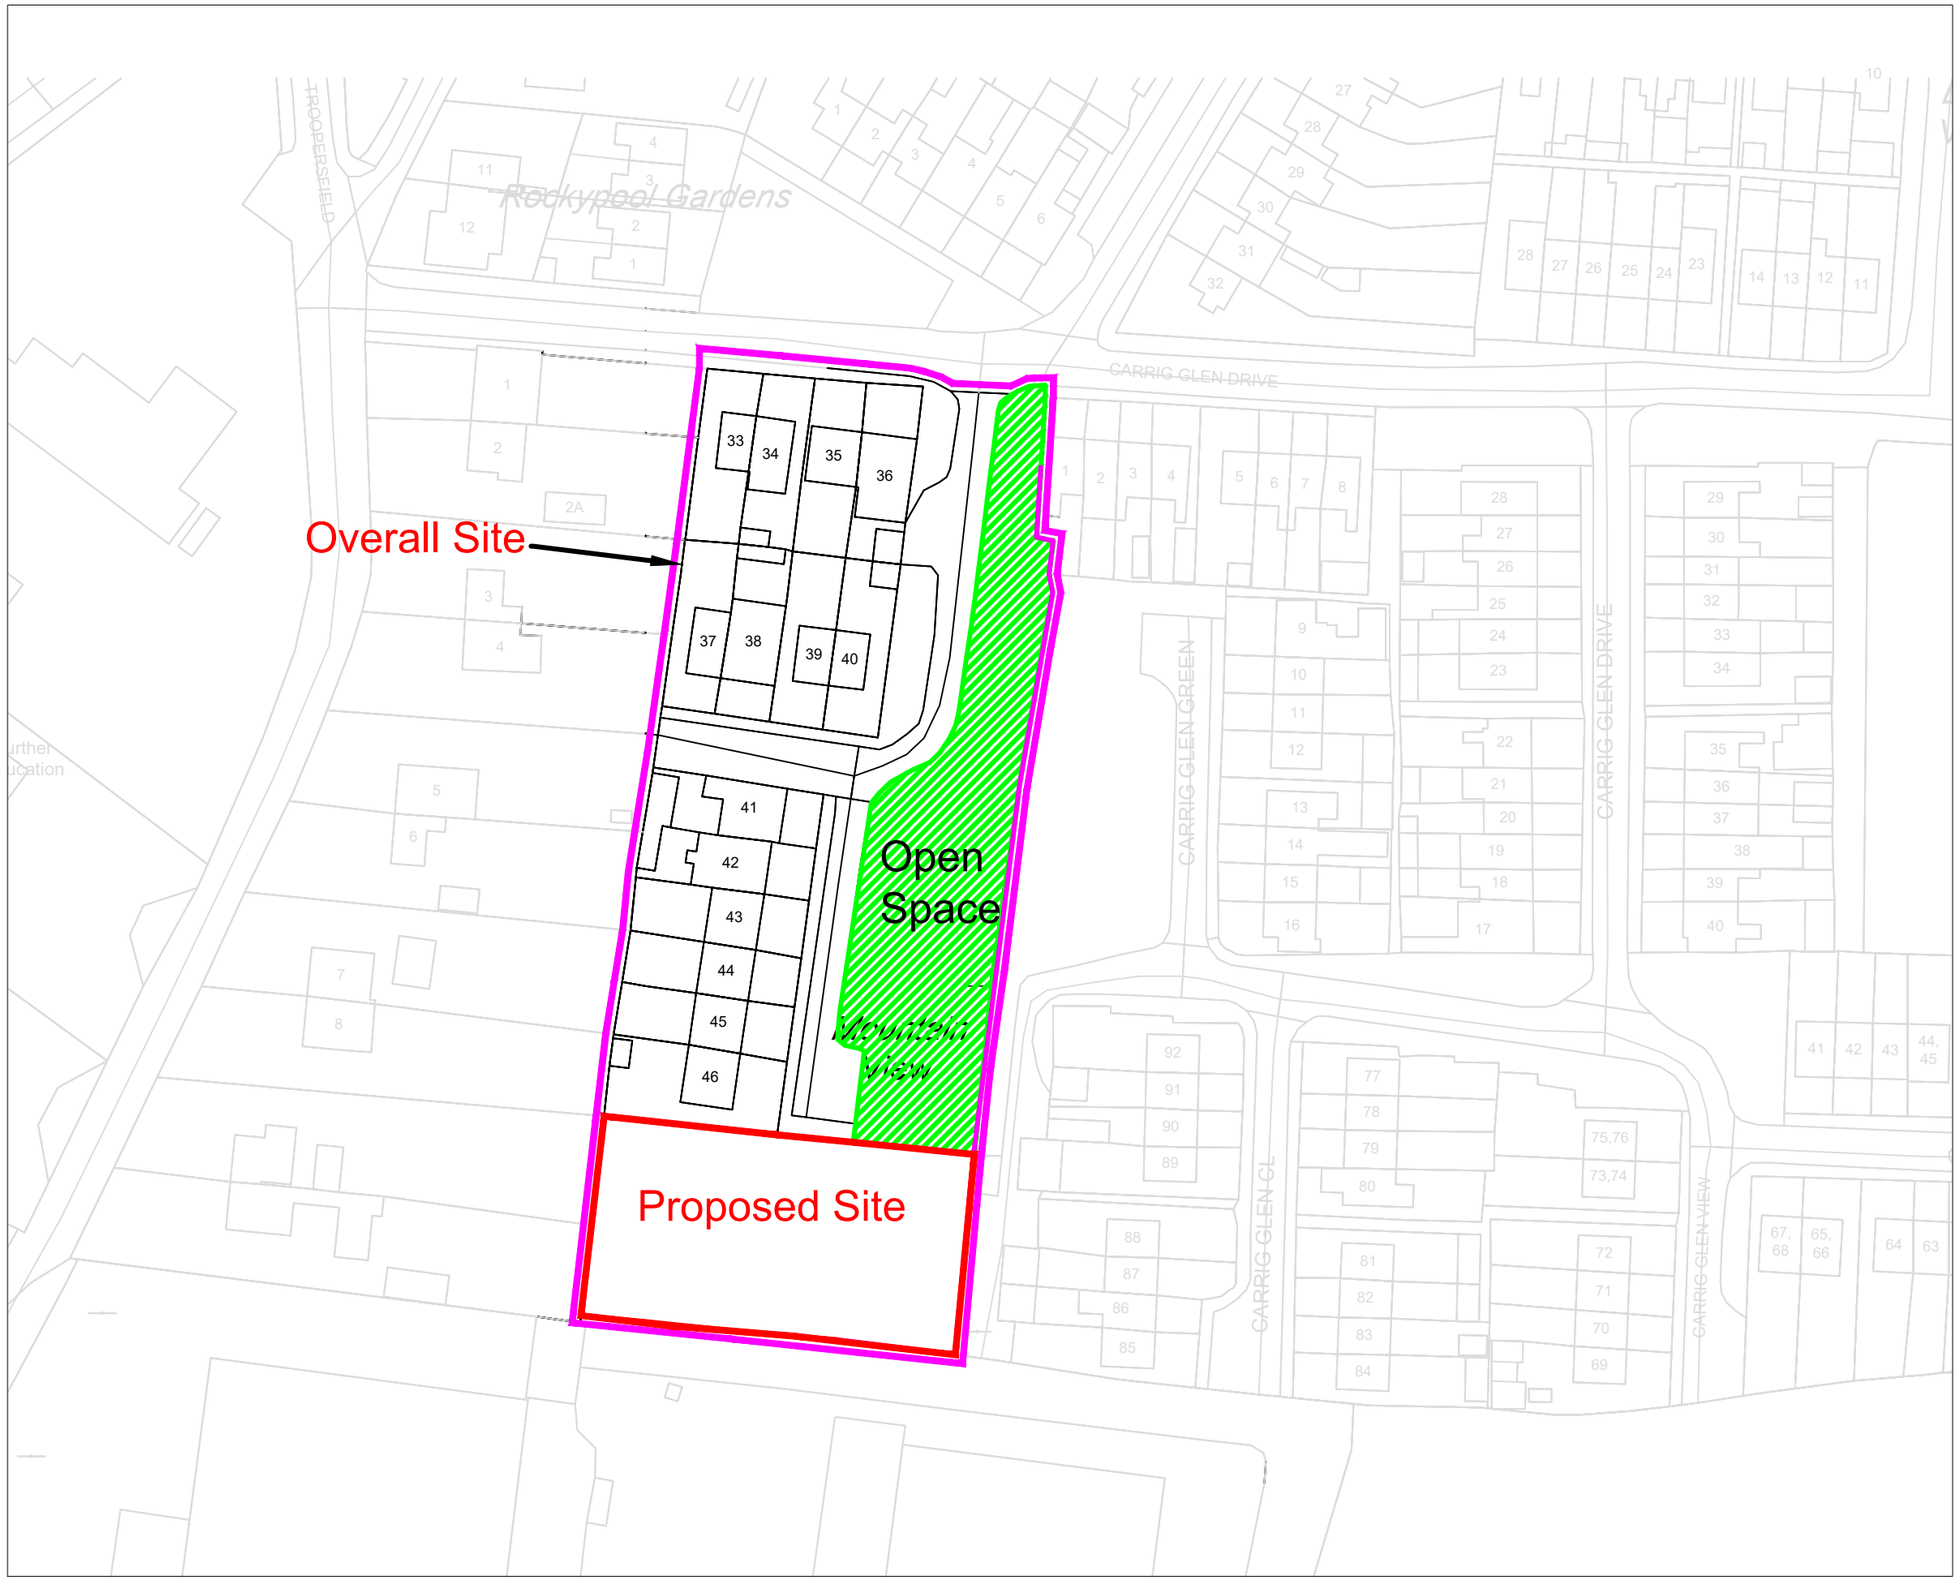

OPEN SPACE CALCULATIONS

OVERALL SITE AREA IS 0.944 Ha
OUTLINED IN MAGENTA

OVERALL OPEN SPACE IS 0.20 Ha
HATCHED IN GREEN

SITE LOCATION LINED IN RED

OPEN SPACE IS 21 %

REV:	DATE:	DRN BY:	DESCRIPTION

REVISIONS:

WICKLOW COUNTY COUNCIL

HOUSING CONSTRUCTION
COUNTY BUILDINGS
WICKLOW
TEL:0404 - 20100
FAX 0404 - 67792
E-MAIL cosec@wicklowcoco.ie
www.wicklow.ie

JOB:
Proposed Housing At
Mountain View, Blessington

TITLE:
Open Space Calculation

SCALE:	1:1000	Date:	June 2024
DWG NO:	MV - P8 - 001	Drawn	AK
SHEET SIZE	A3	Checked	EM
STATUS:	PART 8	REV	

DO NOT SCALE - USE FIGURED DIMENSION ONLY - ALL DIMENSIONS TO BE CHECKED ON SITE - ORIGINAL SIZE - A3