



RevNo	Revision note	Date	Signature	Checked

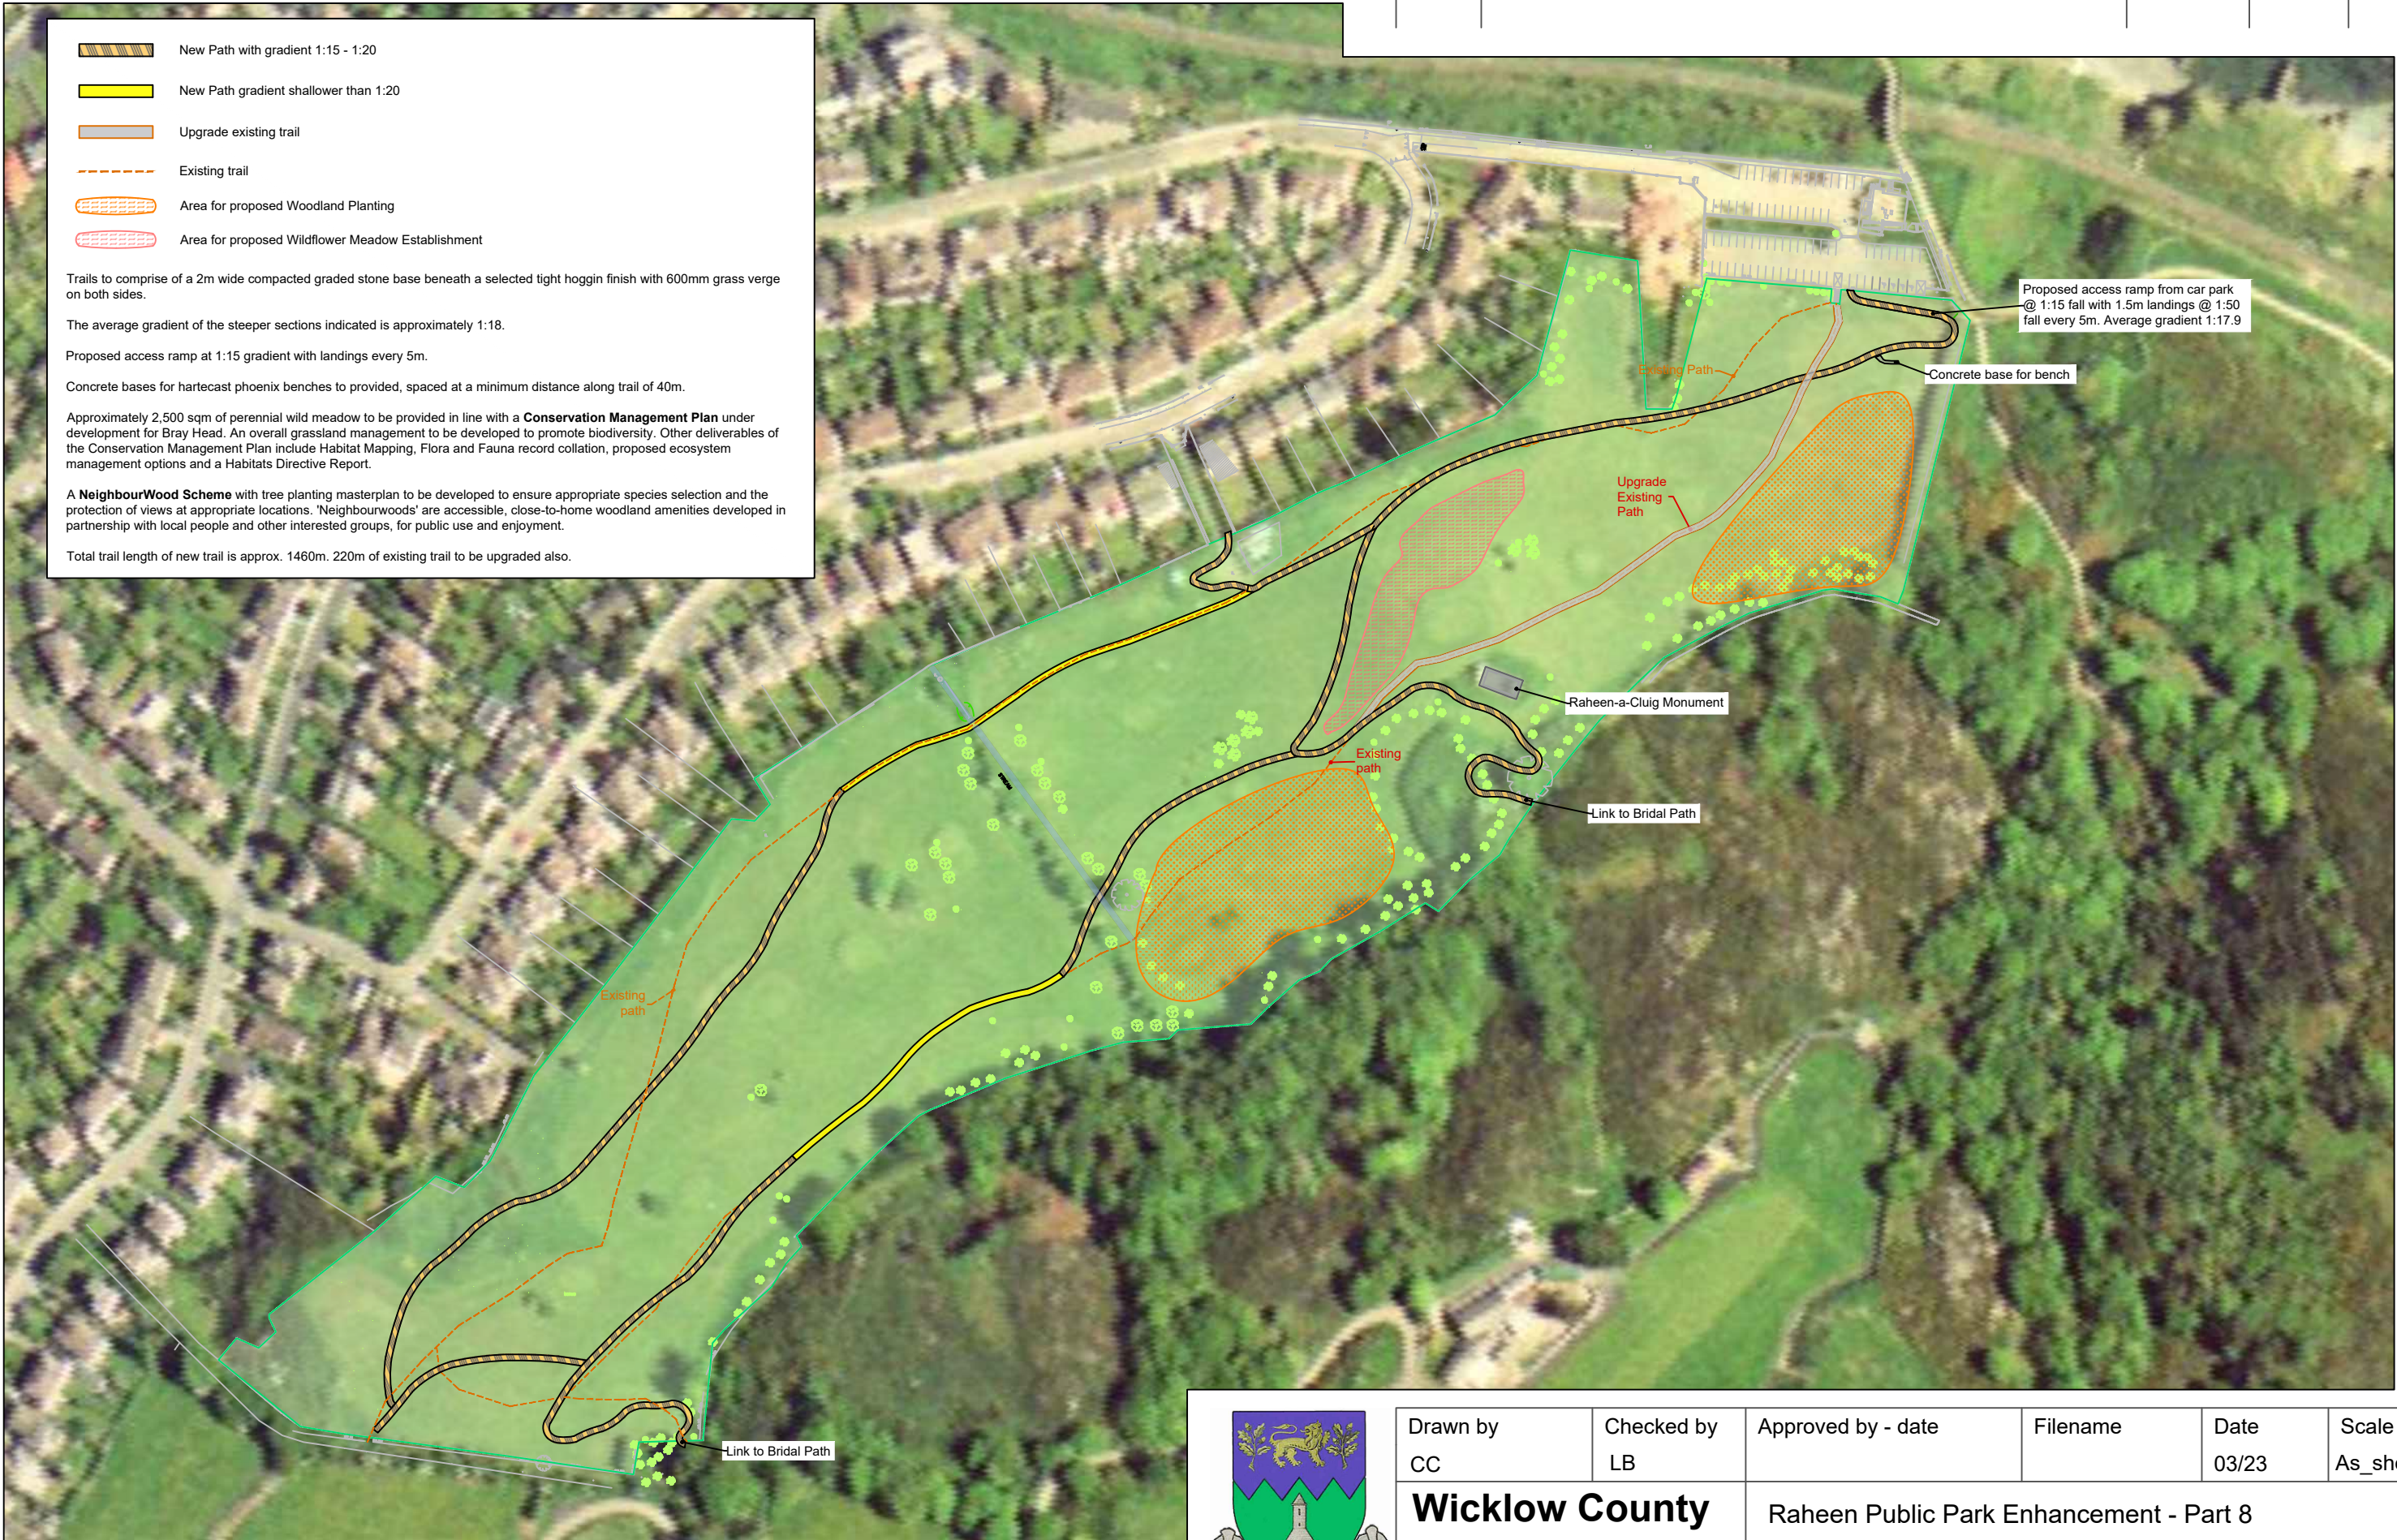

Drawn by CC	Checked by LB	Approved by - date	Filename	Date 03/23	Scale As_shown
Wicklow County Council Bray M.D.		Raheen Public Park Enhancement - Part 8			
		Layout Plan			Edition 1
			Sheet 1		


RevNo	Revision note	Date	Signature	Checked

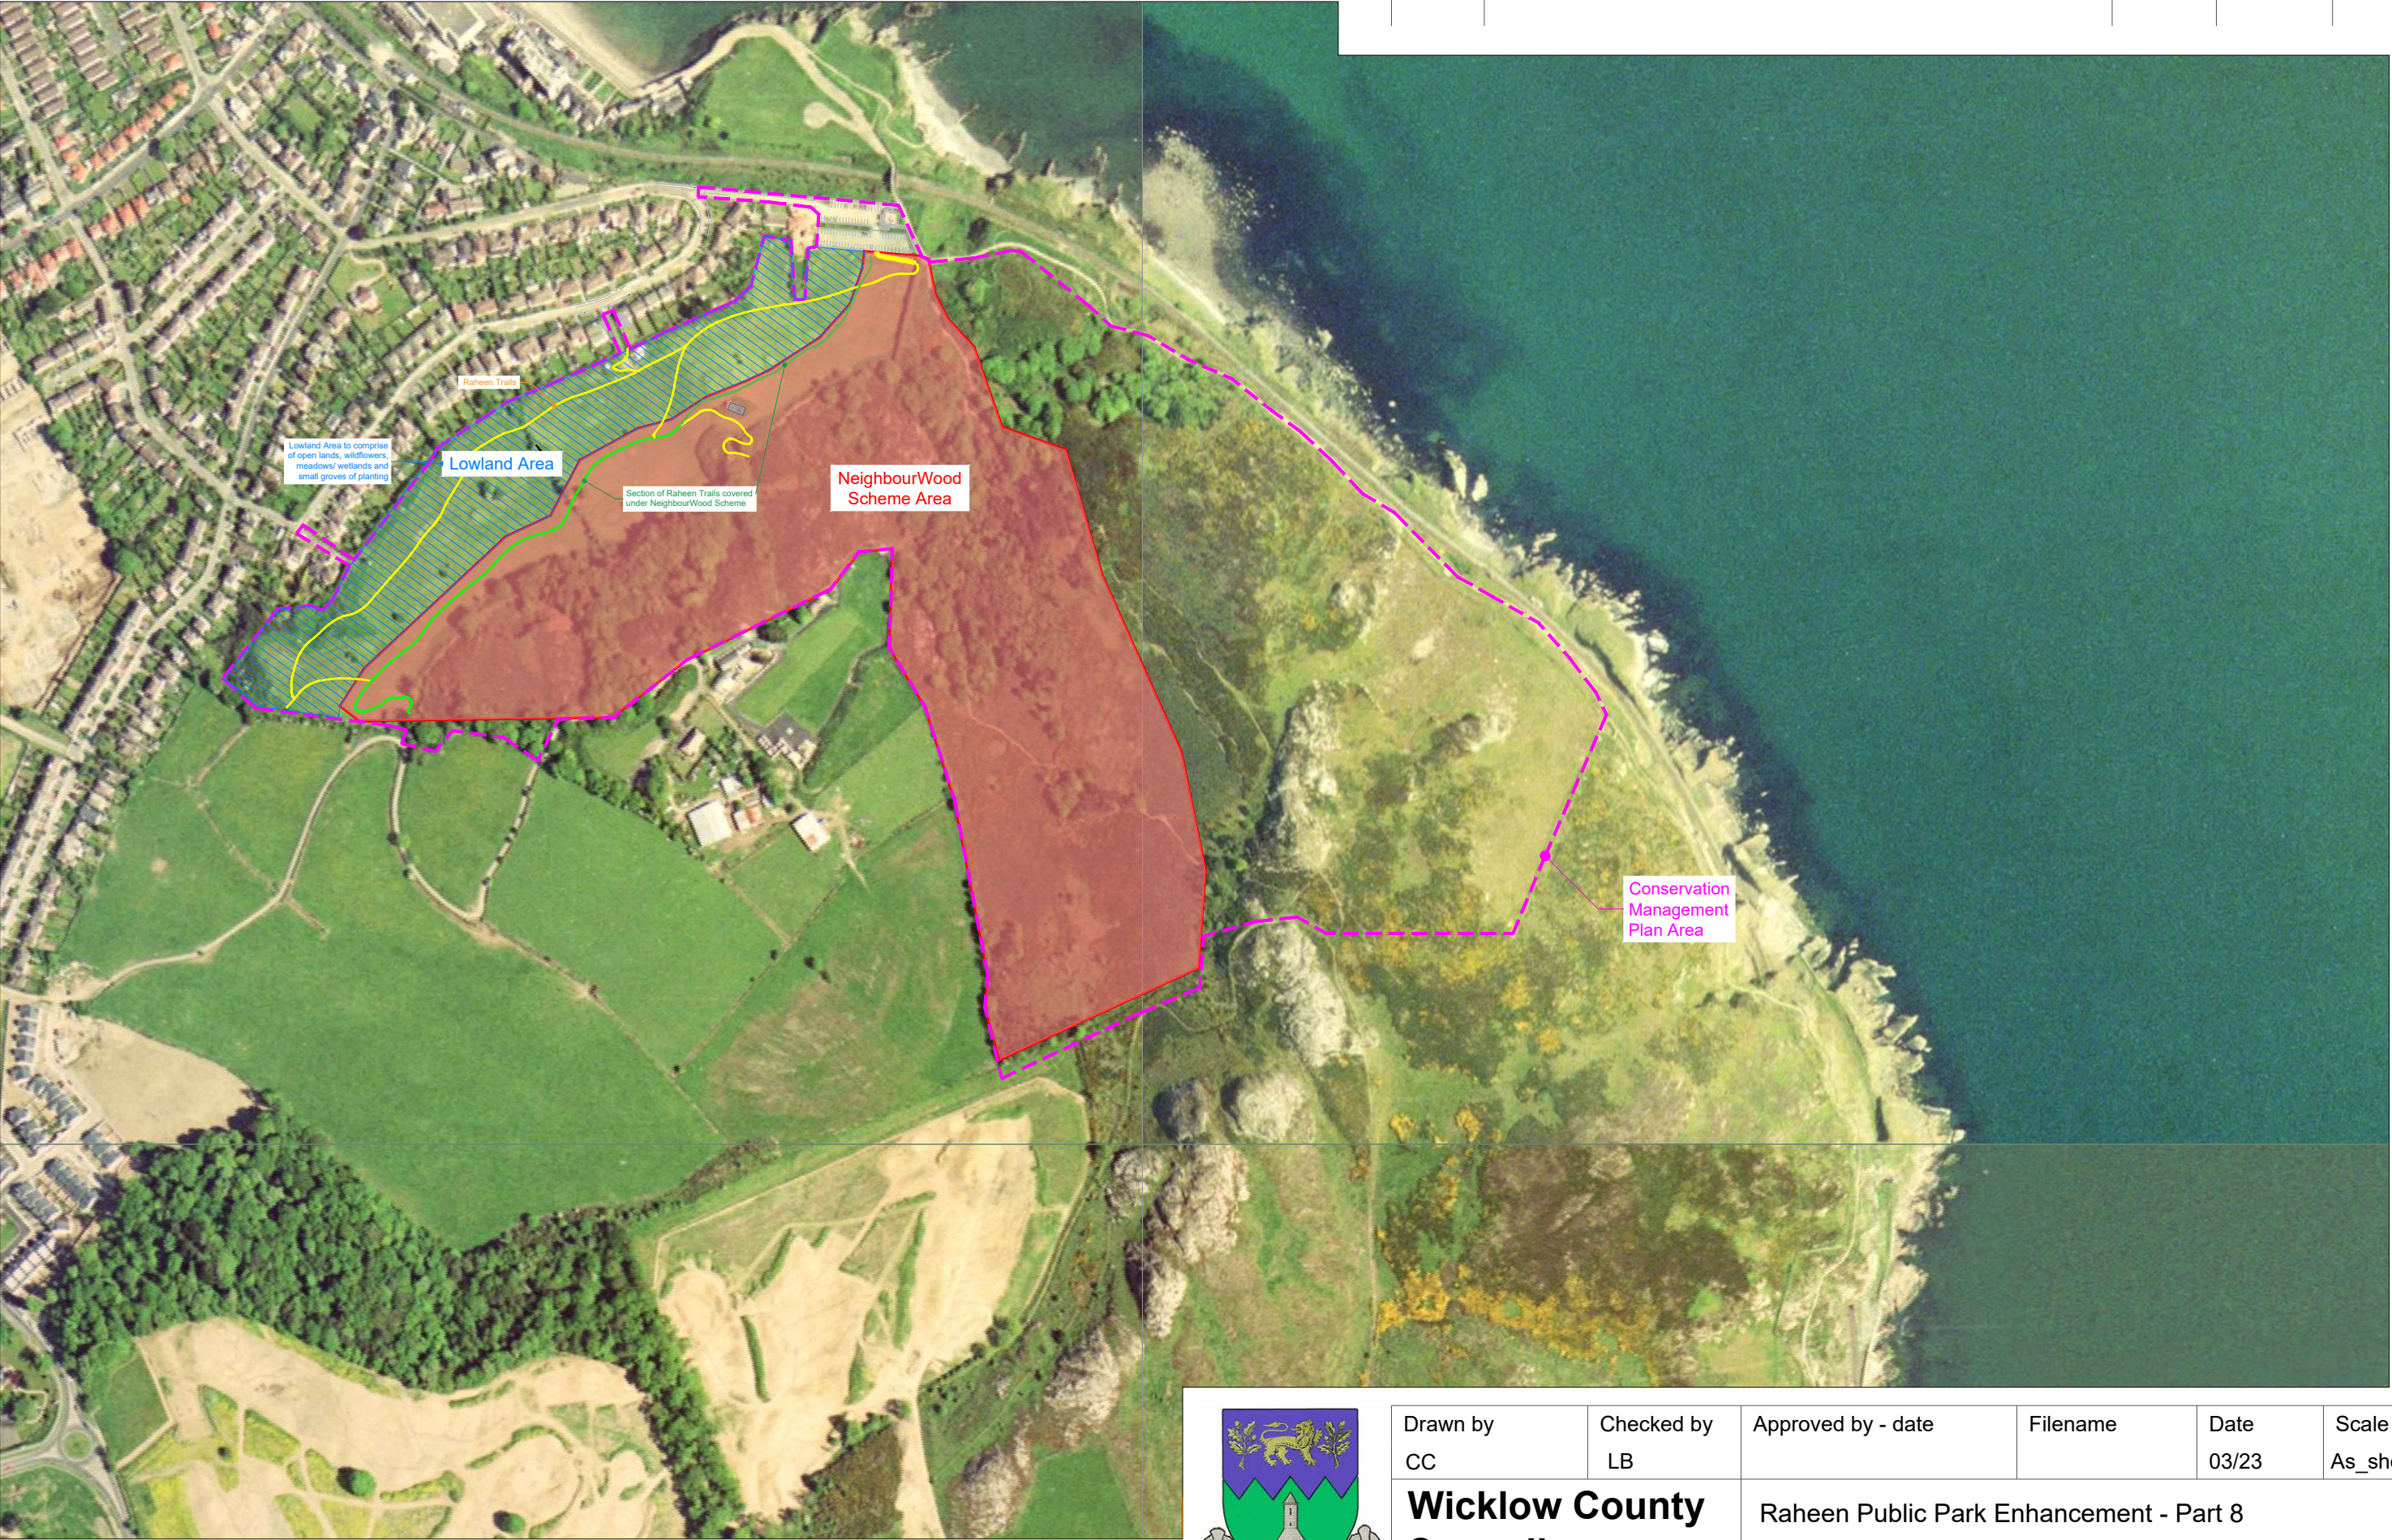

Drawn by CC	Checked by LB	Approved by - date	Filename	Date 03/23	Scale As_shown
Wicklow County Council Bray M.D.		Raheen Public Park Enhancement - Part 8			
		Location Map			Edition 1 Sheet 2

RevNo	Revision note	Date	Signature	Checked

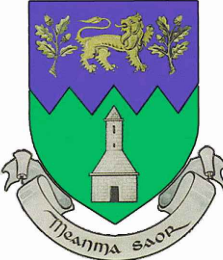


	Designed by CC	Checked by LB	Approved by - date	Filename	Date 03/23	Scale NTS
	Wicklow County Council Bray M.D.		Raheen Public Park Enhancement - Part 8			
			Visual		Edition 1	Sheet 3



Site Location 1:10,000




Site Notices 1:2000
40m 0 40m 80m 120m 160m 200m

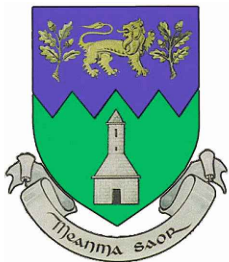


Drawn by CC	Checked by LB	Approved by - date	Filename	Date 03/23	Scale As_shown
Wicklow County Council Bray M.D.		Raheen Public Park Enhancement - Part 8			
		Site Location and Site Notices		Edition 1	Sheet 4


SECTION A - A

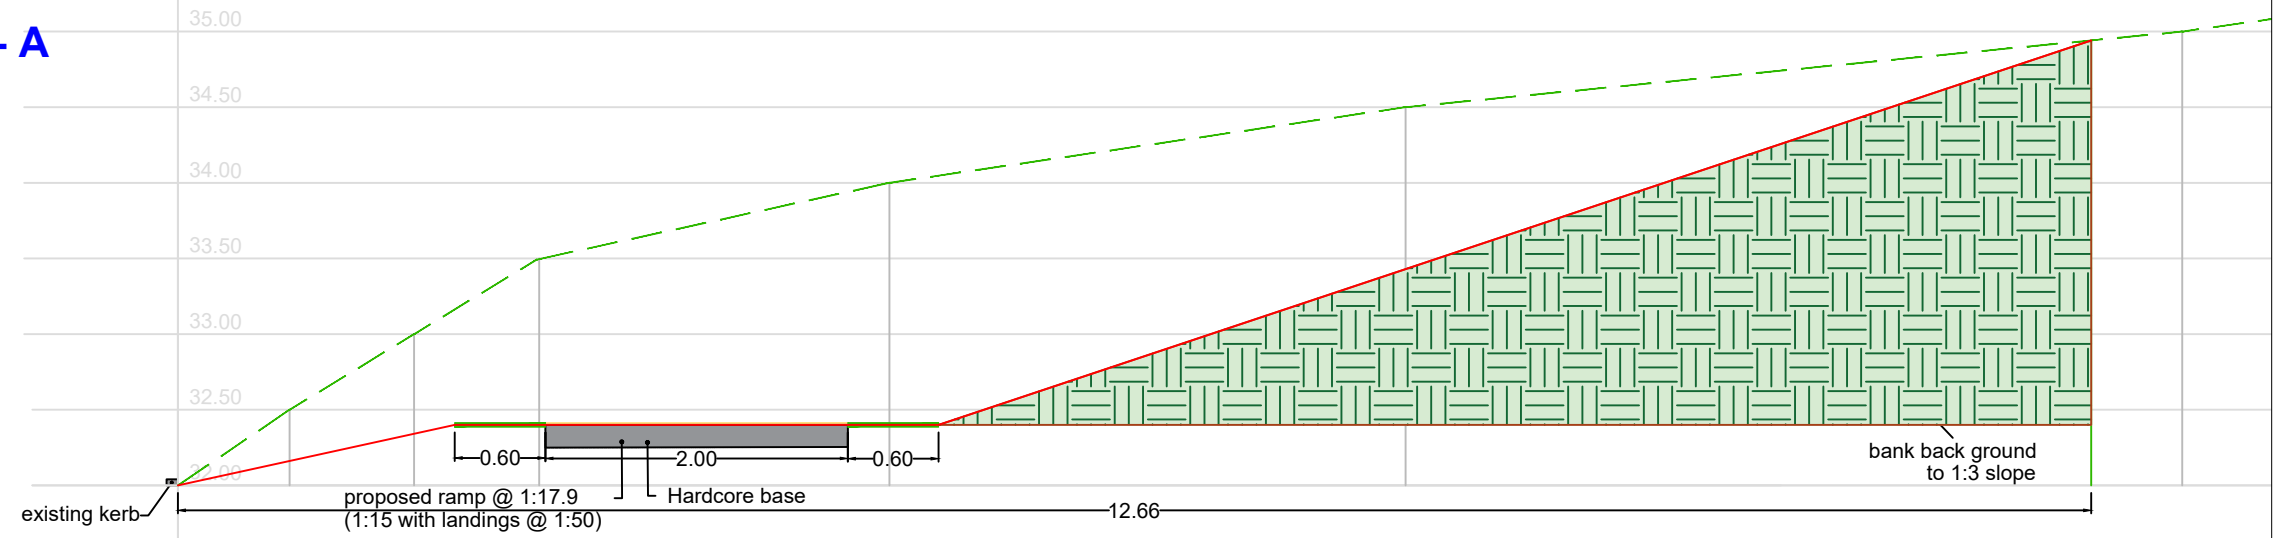

SECTION B - B

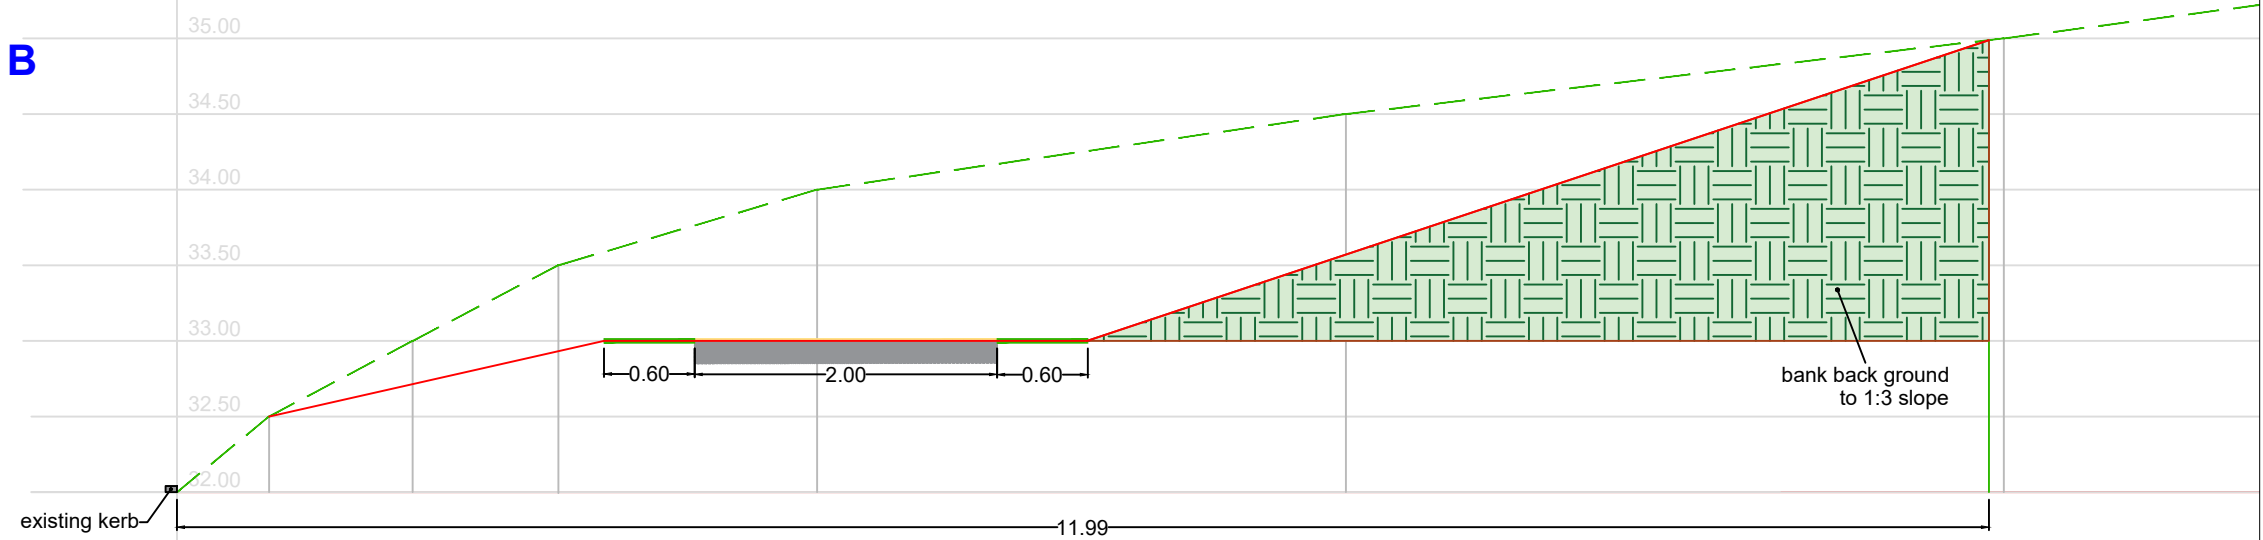

SECTION C - C

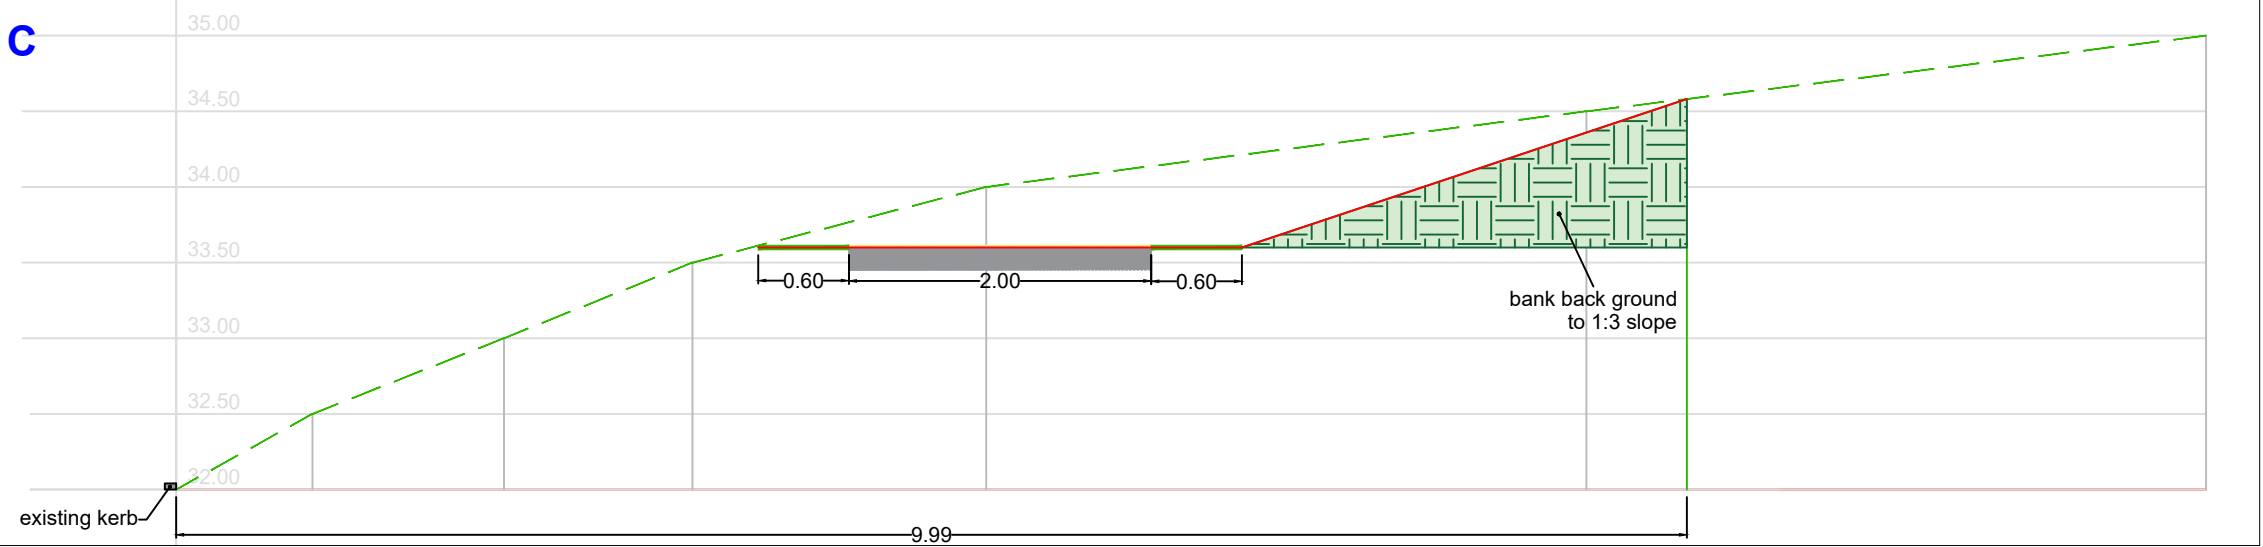

Ramp with Slope Banked Back to 1:3

Existing Ground Level
Finised Ground Level



Designed by
CC

Checked by
LB

Approved by - date

Filename

Date
03/23

Scale
1:125

**Wicklow County
Council
Bray M.D.**

Raheen Public Park Enhancement - Part 8

Ramp Sections

Edition
2

Sheet
6