KEY TO (EXTERNAL) FINISHES ELEVATION :

1) ROOF-CHARCOAL GREY METAL TYPE
2) ROOF LEVEL CLADDING - CHARCOAL METAL TYPE
3) CILLS-CONCRETE
4) BLACK RAIN WATER GOODS
5) BLACK FASCIA AND SOFFIT

ELEVATION TO FRONT , SOUTH WEST
SCALE 1:100 (A1)

ELEVATION TO SIDE, SOUTH EAST
SCALE 1:100 (A1)

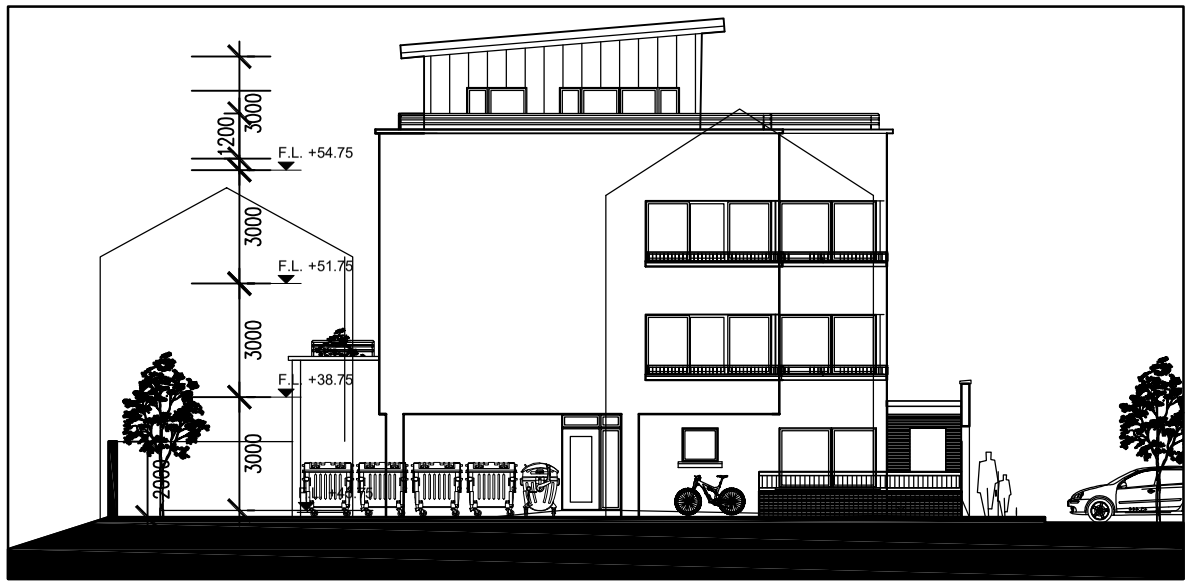

ELEVATION TO SIDE, NORTH WEST
SCALE 1:100 (A1)

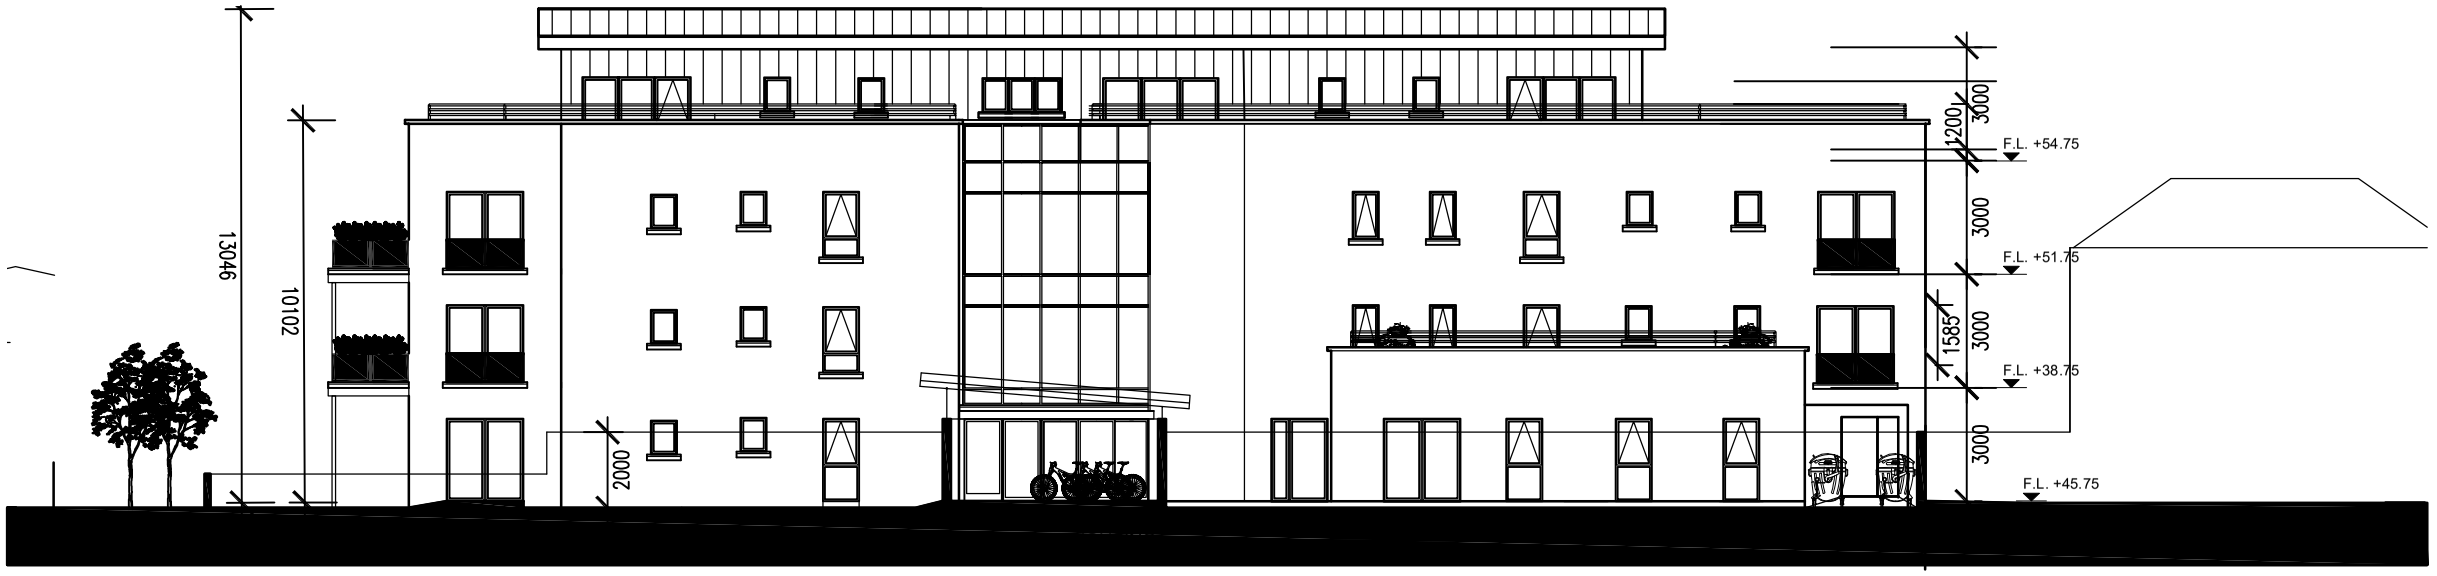

ELEVATION TO RERE, NORTH EAST
SCALE 1:100 (A1)

Part 8

DWG 4 of 4

REVISIONS:		
#,BY:	DATE:	DESCRIPTION
0, bC	4-2.20	PRES TO BRAY MD
1, bC	8-5.20	ISSUE TO ENG FOR ST_1 APPLICATION.
2, bC	17-6.20	TO D.O.E., STAGE 1/2 APPLICATION
3, bC	19-8.20	PART 8 PLANNING APPLICATION

REV:	DATE:	BY:	DESCRIPTION
REVISIONS:			

WICKLOW COUNTY COUNCIL

HOUSING CONSTRUCTION
COUNTY BUILDINGS
WICKLOW
TEL:0404 - 20100
FAX 0404 - 67792
E-MAIL cosec@wicklowcoco.ie
www.wicklow.ie

JOB: *4234, CEDAR CT. II HOUSING

TITLE: PLANS G.A.

SCALE:	AS NOTED	Date:	Fall 2019
DWG NO:	91114234-P8_4.	design	99O99
SHEET SIZE	A3		
STATUS:	FOR INFO.	REV	3

DO NOT SCALE - USE FIGURED DIMENSION ONLY - ALL DIMENSIONS TO BE CHECKED ON SITE - ORIGINAL SIZE - A3

18/08/2020