SITE MAP

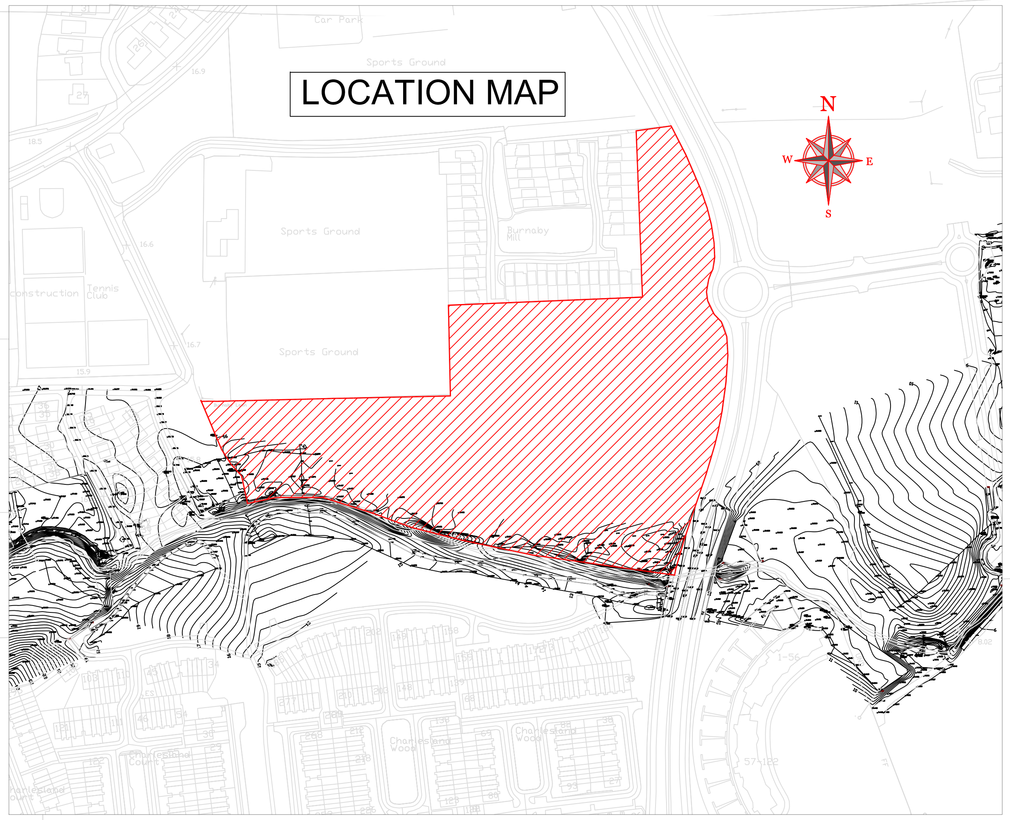

Proposed Pedestrian access

Proposed Main Entrance Vehicle / Pedestrian

SITE NOTICE

Proposed Pedestrian access

LEGEND: BURNABY MILLS

KEY	TYPE	GIFA m2	No.	DESCRIPTION.
	A1	160	26	4 Bedroom House
	B1	120	46	3 Bedroom House
	B2	108	12	3 Bedroom House
	B3	98	6	3 Bedroom House
	C1	102	34	2 Bedroom House
	C2	89	12	2 Bedroom House
	C3	84	8	2 Bedroom House
	D1&D2	51 56	4 4	1 Bedroom Apartment 1 Bedroom Apartment
	D3&D4	50 82	7 7	1 Bedroom Apartment 2 Bedroom Duplex
TOTAL			166	

SITE STATISTICS

AREA	
Sq.M	68,584
Acre	16.947
Hectares	6.858
Open Space	29%

REV:	DATE:	DRN BY:	DESCRIPTION
REVISIONS:			

WICKLOW COUNTY COUNCIL

HOUSING CONSTRUCTION
COUNTY BUILDINGS
WICKLOW

TEL:0404 - 20100
FAX 0404 - 67792

E-MAIL cosec@wicklowcoco.ie
www.wicklow.ie

HOUSING AT BURNABY MILLS
GREYSTONES CO. WICKLOW

TITLE: LOCATION & SITE MAP

SCALE: 1:2500 1:500	Date: FEB 2019
DWG NO: B.M. - P8 - 100	Drawn: AM
SHEET SIZE: A0	Checked:
STATUS: PART 8	REV

DO NOT SCALE - USE FIGURED DIMENSION ONLY
ALL DIMENSIONS TO BE CHECKED ON SITE
ORIGINAL SIZE - A0