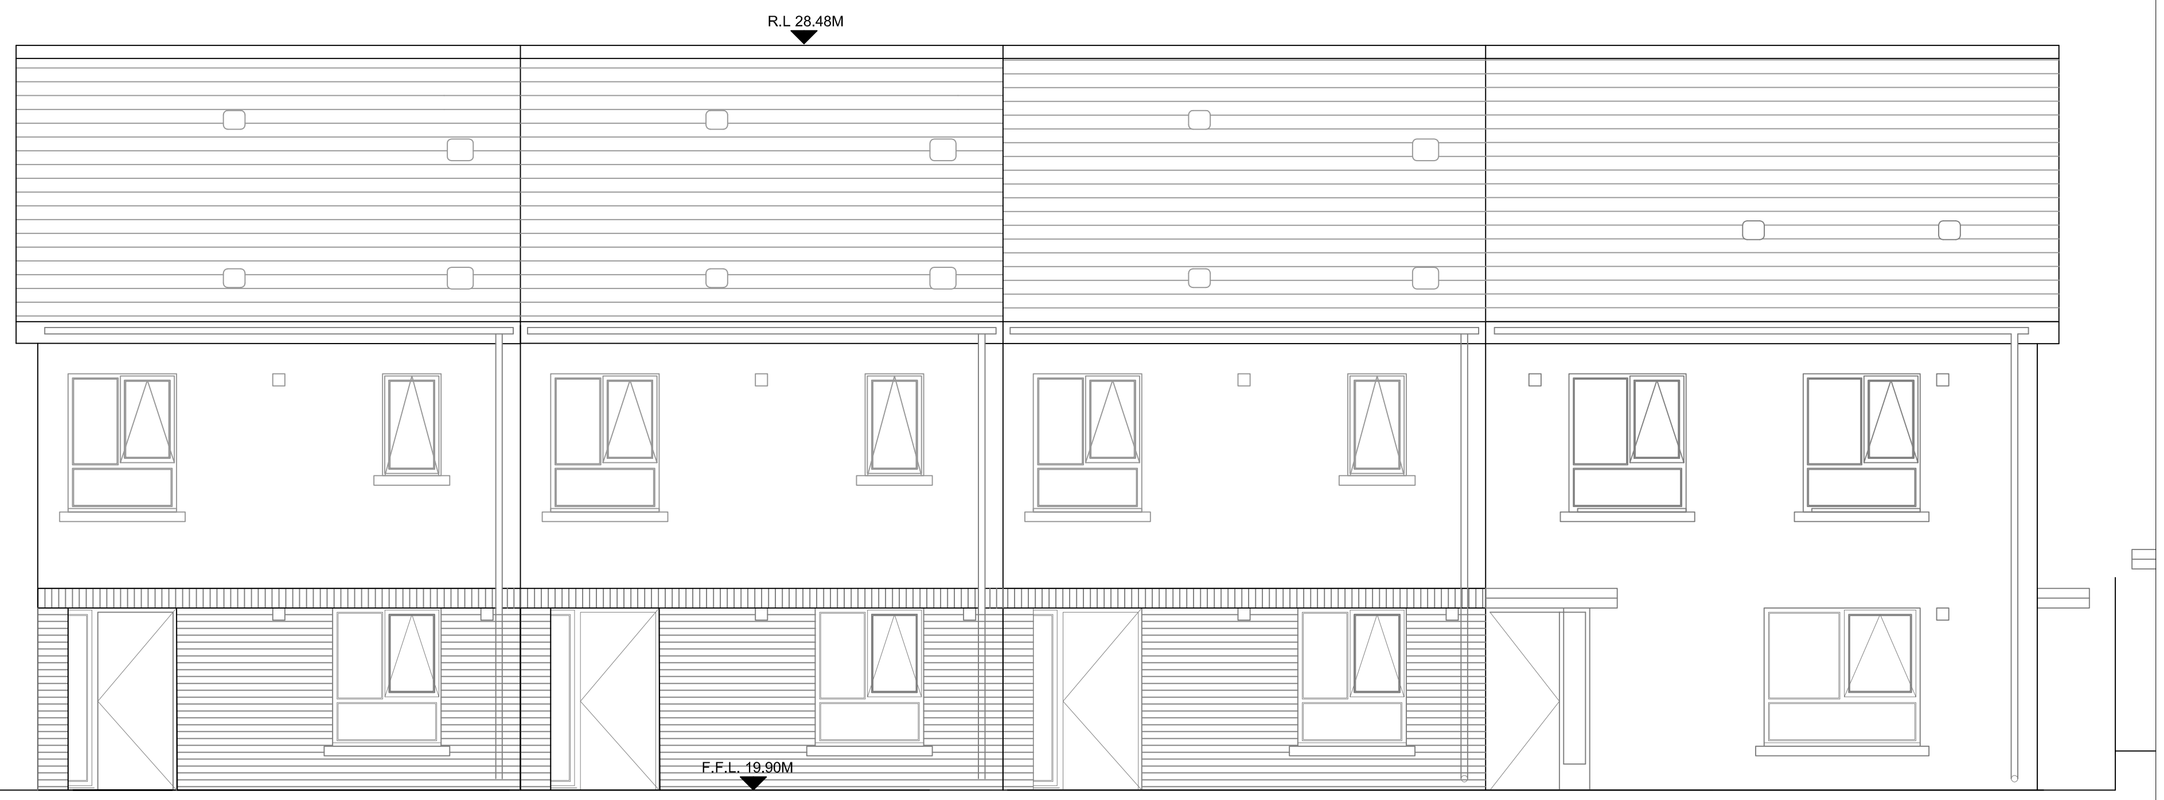

Front (North West) Elevation

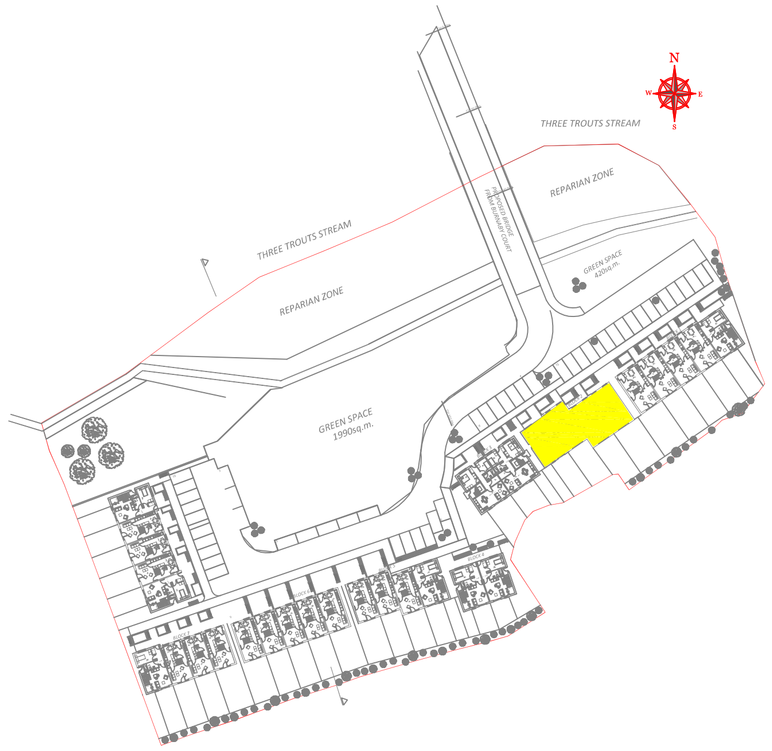

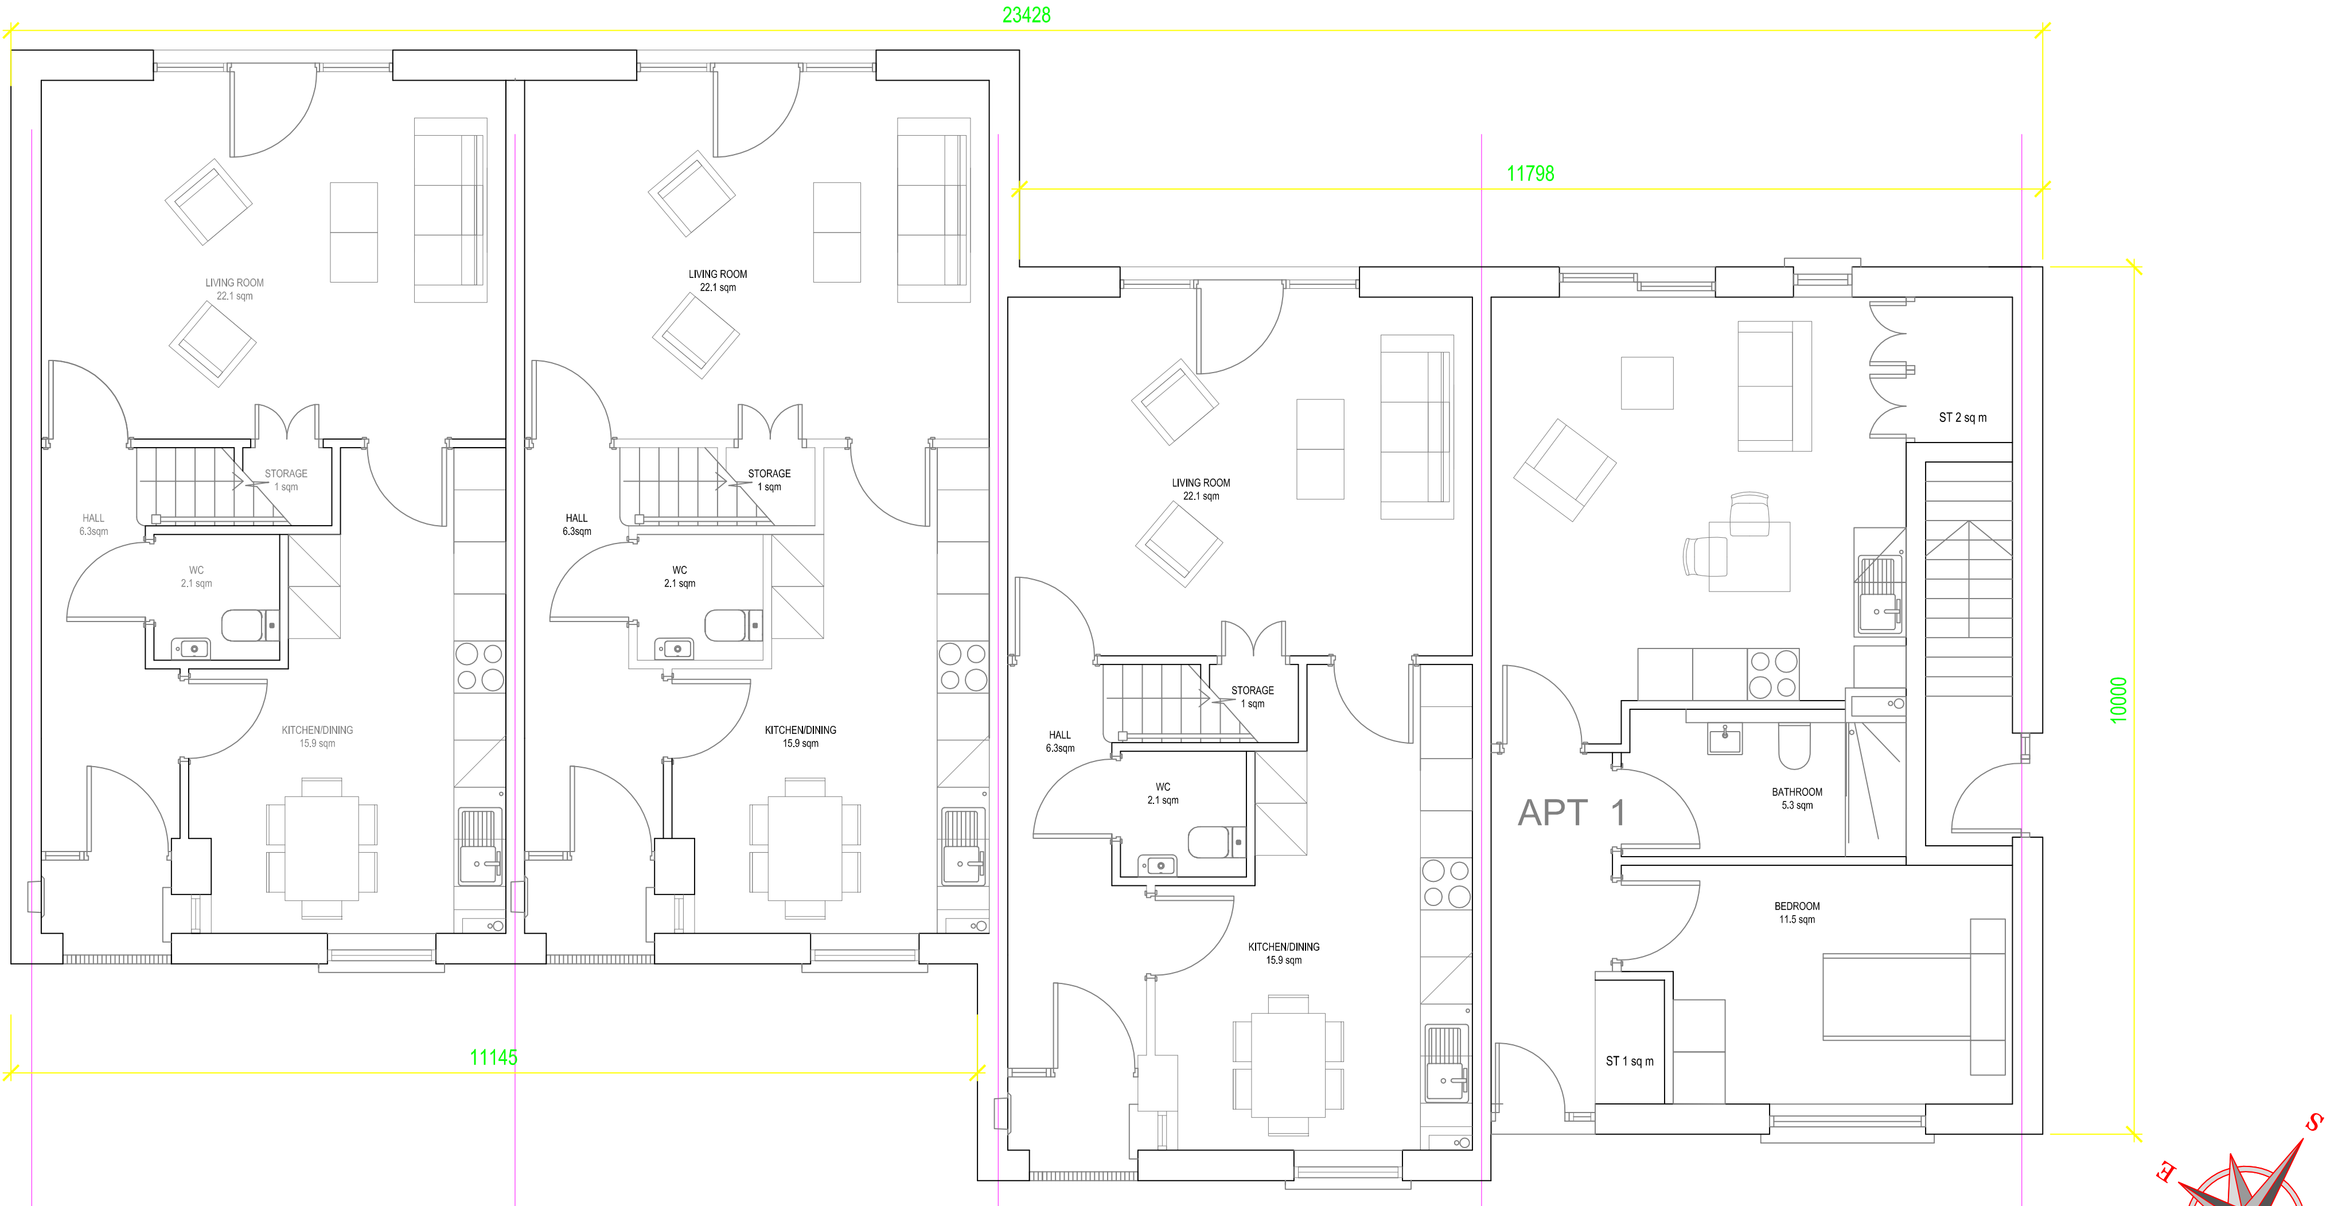

G.F. Plan 3 Bed House — TYPE B - 3B

G.F. Plan 3 Bed House — TYPE B - 3B

G.F. Plan 3 Bed House — TYPE B - 3B

G.F. Plan 1 Bed Apartment — TYPE A - 1B

BLOCK 2

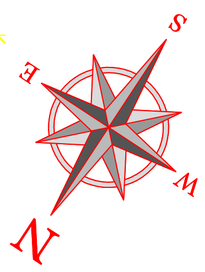

PART 8 SUBMISSION

REV:	DATE:	DRN BY:	DESCRIPTION

REVISIONS:

WICKLOW COUNTY COUNCIL

HOUSING CONSTRUCTION
COUNTY BUILDINGS
WICKLOW
TEL:0404 - 20100
FAX 0404 - 67792
E-MAIL cosec@wicklowcoco.ie
www.wicklow.ie

JOB: PROPOSED HOUSING SITE AT CHARLESLAND GREYSTONES

TITLE: PLANS & ELEVATIONS BLOCK 2

SCALE: 1:50 @ A1 (1:100@A3)	Date: JUNE 20
DWG NO: TT - 20 - 11	Drawn FR
SHEET SIZE A1	Checked
STATUS:	REV

DO NOT SCALE - USE FIGURED DIMENSION ONLY - ALL DIMENSIONS TO BE CHECKED ON SITE - ORIGINAL SIZE - A1