SITE NOTICE

N

E

W

S

SITE MAP

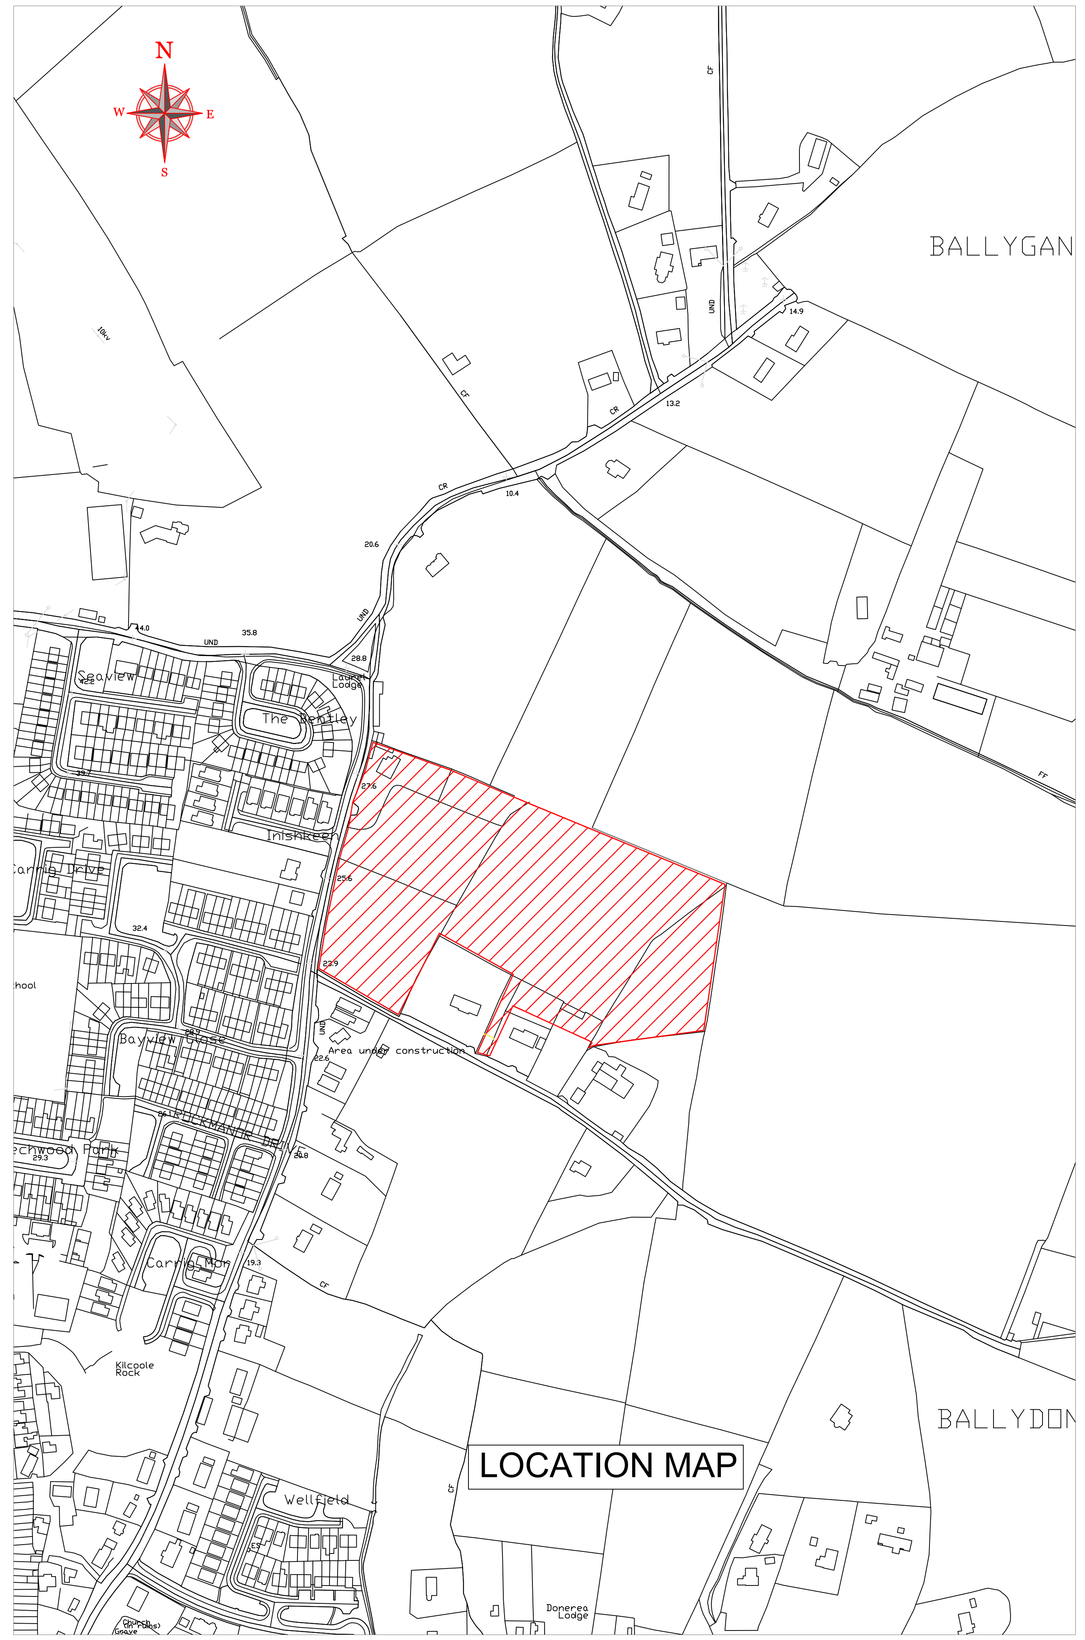

LEGEND / LOTT LANE

KEY	TYPE	GIFA m2	No.	DESCRIPTION.
	A1	160	22	4 Bed House -
	B1	120	44	3 Bed House -
	B2	108	16	3 Bed House -
	B3	98	6	3 Bed House -
	C1	102	30	2 Bed House -
	C2	89	14	2 Bed House -
	C3	84	6	2 Bed House -
	D1&D2	51 56	5 5	1 Bed Apmt - 1 Bed Apmt -
	D3&D4	50 82	4 4	1 Bed Apmt - 2 Bed Duplex -
	TOTAL		156	

SITE STATISTICS

AREA	
Sq.M	50,042
Acre	12.365
Hectares	5.003
Open Space	18%

REV:	DATE:	DRN BY:	DESCRIPTION
REVISIONS:			

WICKLOW COUNTY COUNCIL

HOUSING CONSTRUCTION
COUNTY BUILDINGS
WICKLOW
TEL:0404 - 20100
FAX 0404 - 67792
E-MAIL cosec@wicklowcoco.ie
www.wicklow.ie

JOB: HOUSING AT LOTT LANE
KILCOOLE CO. WICKLOW

TITLE: LOCATION & SITE MAP

SCALE: 1:2500 1:500	Date: FEB 2019
DWG NO: L.L.K. - P8 - 100	Drawn: AM
SHEET SIZE: A0	Checked:
STATUS: PART 8	REV

DO NOT SCALE
USE PRINTED DIMENSIONS ONLY
ALL DIMENSIONS TO BE CHECKED ON SITE
ORIGINAL SIZE - A0