ORDNANCE SURVEY IRELAND LICENCE NO **CYAL50317588**
©ORDNANCE SURVEY IRELAND / GOVERNMENT OF IRELAND

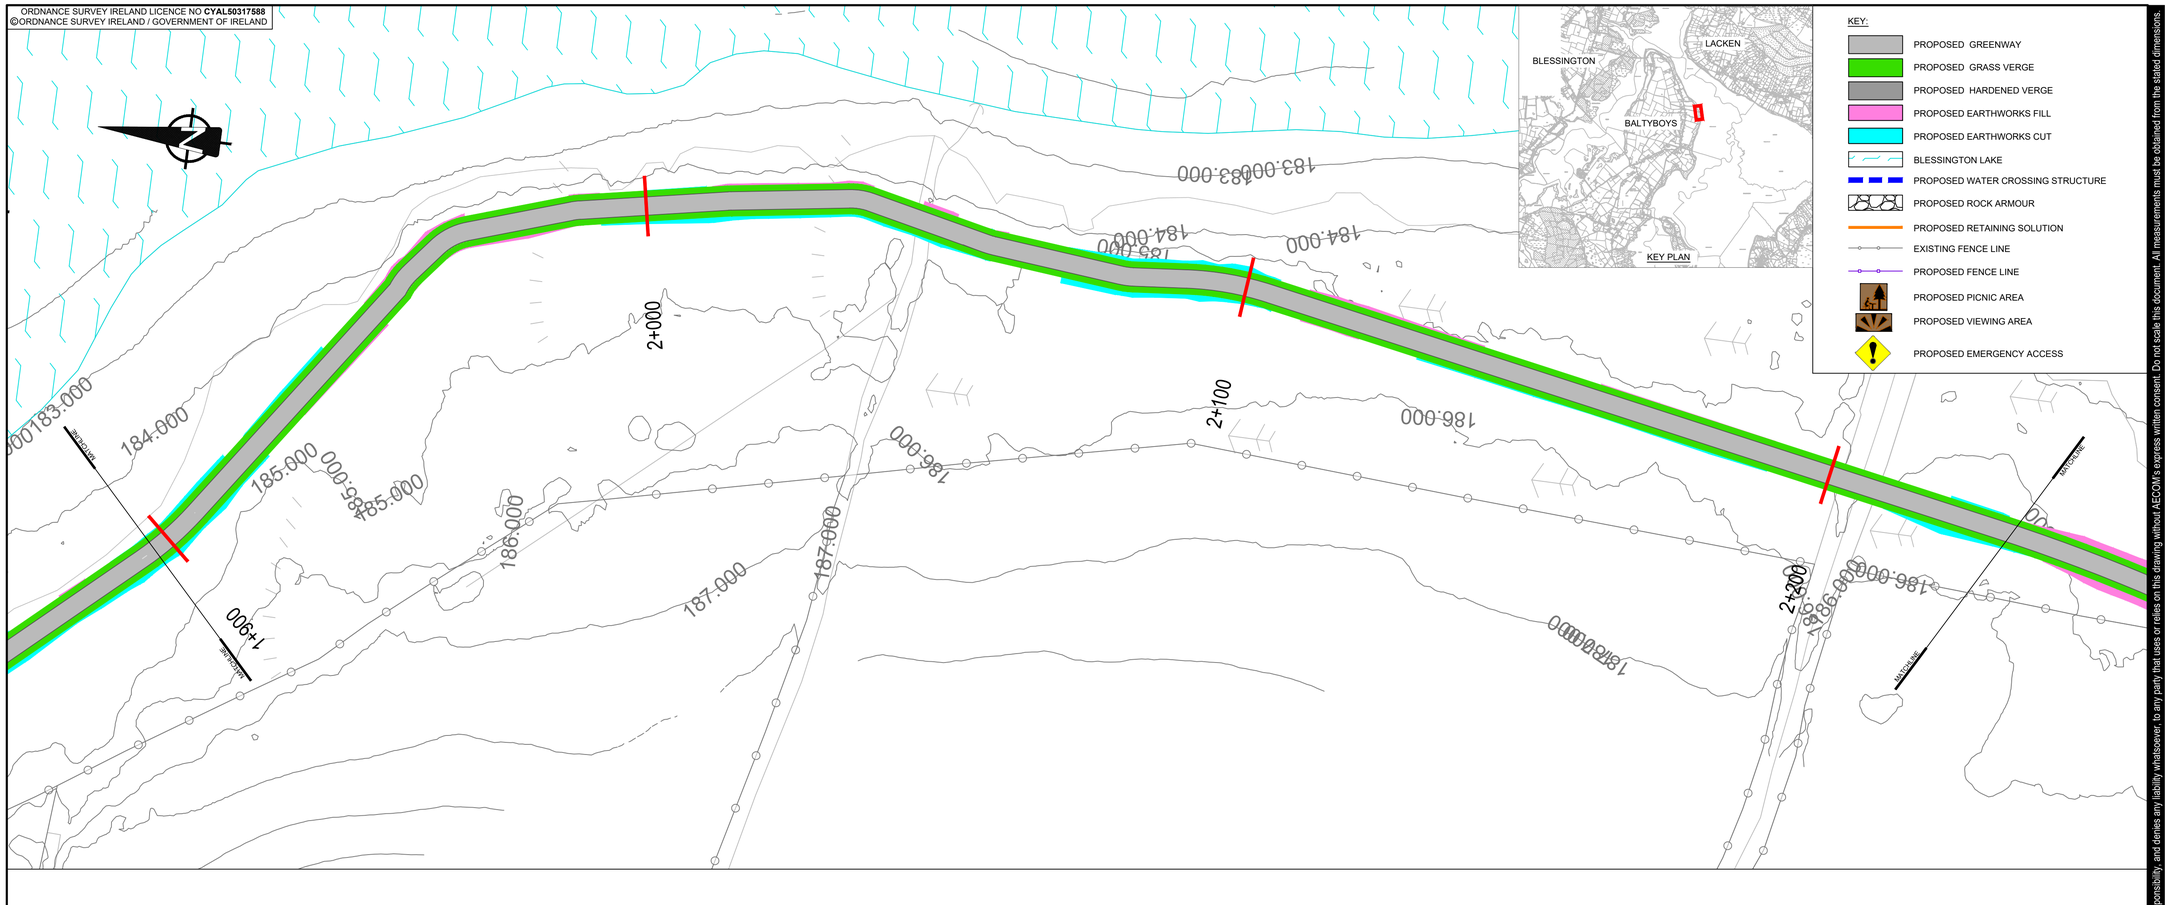

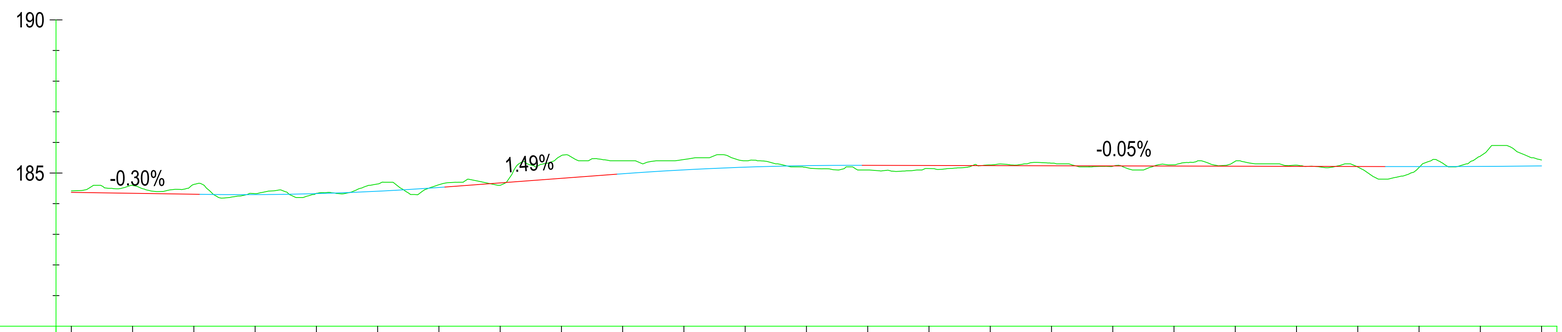

CHAINAGE	1990.000	2000.000	2050.000	2100.000	2150.000	2200.000	2230.000
EXISTING LEVELS	184.418	184.594	184.619	185.400	185.322	185.196	185.426
PROPOSED LEVELS	184.368	184.338	184.529	185.192	185.238	185.214	185.232
VERTICAL ALIGNMENT	G=-0.30% -1:331.3	L=40.000 K=22.28	G=-1.49% 1:66.9	L=40.00 K=25.95	G=-0.05% -1:2087.4		L=58.065 K=100.00

Project Management Initials: Designer: CL Checked: MC Approved: EOM ISO A1 594mm x 841mm

Filename:
\\EU.AECOMNET.COM\EMIA\UK\IEDBL2\JOBS\PR-447455_BLESSINGTON_GREENWAY\900_CAD_GIS\910_CAD\20-SHEETS\BALTYBOYS\60617025_SHT_BLGWY_142_BALTYBOYS_PC_PLAN&PROFILE.DWG
Last saved by: WATSONC1 Last Plotted: 2024-01-11

AECOM

PROJECT

BLESSINGTON
eGREENWAY

CLIENT

WICKLOW
ENDLESS OPPORTUNITIES

CONSULTANT

AECOM
DOUGLAS BUSINESS CENTRE
CARRIGALINE ROAD
DOUGLAS
CORK
Tel: +353 (0)21 436 5006
www.aecom.com

NOTES

1. THIS DRAWING IS TO BE READ IN CONJUNCTION WITH ALL OTHER RELEVANT ENGINEERING DRAWINGS, ANY DISCREPANCIES, ERRORS OR OMISSIONS TO BE BROUGHT TO THE ATTENTION OF THE EMPLOYER.
2. ALL DIMENSIONS TO BE CHECKED BY THE CONTRACTOR ON SITE PRIOR TO COMMENCEMENT OF WORKS.
3. EMPLOYER'S REPRESENTATIVE TO BE INFORMED BY THE CONTRACTOR OF ANY DISCREPANCIES PRIOR TO THE COMMENCEMENT OF WORKS ON SITE.
4. DIMENSIONS OF ALL BOUNDARIES AND ADJOINING ROADS TO BE CHECKED ON SITE PRIOR TO COMMENCEMENT OF WORKS.
5. DO NOT SCALE, ALL MEASUREMENTS AND COORDINATES TO BE CHECKED ON SITE.
6. EXISTING FENCE LINES ARE INDICATIVE AND ARE TO BE CONFIRMED ON SITE. EXISTING FENCING IS TO BE REVIEWED ON SITE AND REPLACED WHERE REQUIRED
7. EMERGENCY ACCESS POINTS ARE TO BE CLOSED OFF WITH DEMOUNTABLE BOLLARDS. KEYS TO BE HANDED OVER TO THE OVERSEEING ORGANISATION.
8. EGREENWAY DRAINAGE IS TO BE OVER THE EDGE DRAINAGE
9. PROPOSED FENCELINE TO BE ERECTED IN ACCORDANCE WITH TII STANDARD DETAIL CC-SCD-00303.

ISSUE/REVISION

I/R	DATE	DESCRIPTION
B	APRIL 2023	ABP RFI UPDATE
A	JUNE 2020	ISSUED FOR INFORMATION

PROJECT NUMBER

60617025

SHEET TITLE

GENERAL ARRANGEMENT
BALTYBOYS
SHEET 7 OF 17

SHEET NUMBER

60617025_SHT_DD_BLGWY_142.7

This drawing has been prepared for the use of AECOM's client. It may not be used, modified, reproduced or relied upon by third parties, except as agreed by AECOM or as required by law. AECOM accepts no responsibility, and denies any liability whatsoever, to any party that uses or relies on this drawing without AECOM's express written consent. Do not scale this document. All measurements must be obtained from the stated dimensions.