ORDNANCE SURVEY IRELAND LICENCE NO **CYAL50317588**
©ORDNANCE SURVEY IRELAND / GOVERNMENT OF IRELAND

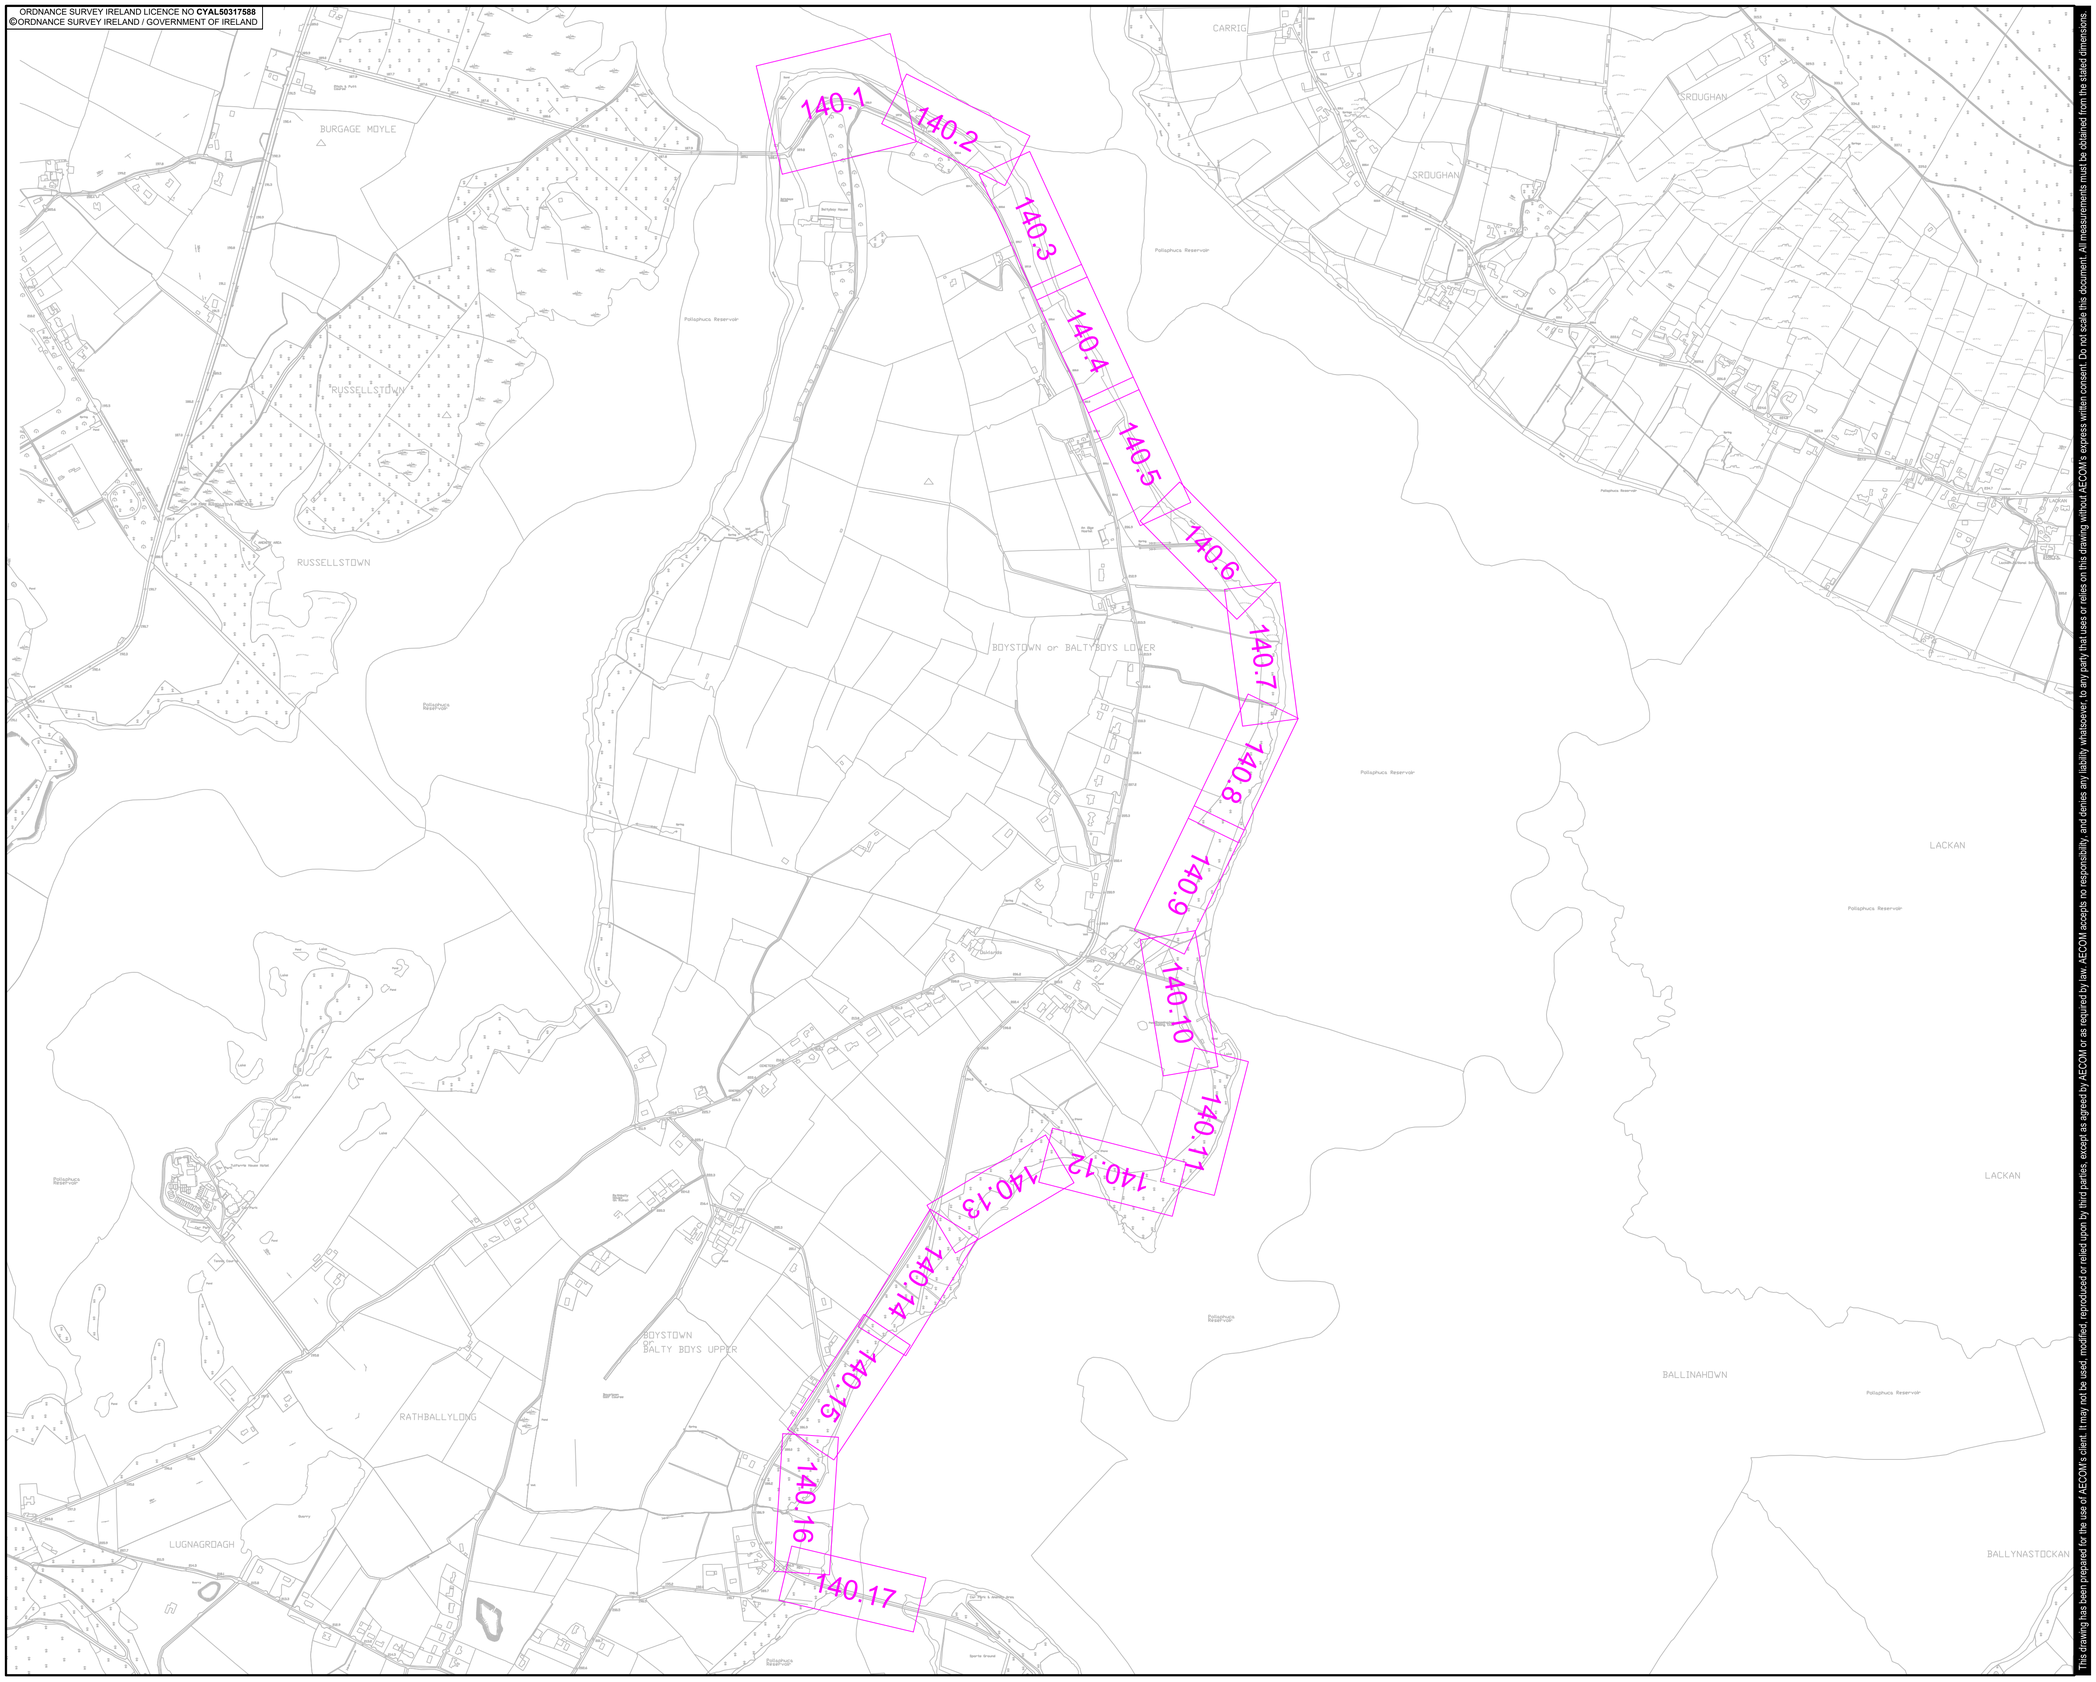

Project Management Initials: Designer: CL Checked: MC Approved: EOM ISO A1 594mm x 841mm

Filename: \\EU.AECOMNET.COM\EMIAU\KIIEDBL2\JOBS\SERVER - OTHER HIGHWAYS & TRAFFIC PROJECTS\PR-447455_BLESSINGTON_GREENWAY\900_CAD_GIS\910_CAD\20-SHEETS\BALTYBOYS\60617025_SHT_BLGWY_142_BALTYBOYS_PC_PLAN&PROFILE.DWG
Last saved by: DEAKINL Last Plotted: 2024-01-25

This drawing has been prepared for the use of AECOM's client. It may not be used, modified, reproduced or relied upon by third parties, except as agreed by AECOM or as required by law. AECOM accepts no responsibility, and denies any liability whatsoever to any party that uses or relies on this drawing without AECOM's express written consent. Do not scale this document. All measurements must be obtained from the stated dimensions.

AECOM

PROJECT

BLESSINGTON
eGREENWAY

CLIENT

WICKLOW
ENDLESS OPPORTUNITIES

CONSULTANT

AECOM
DOUGLAS BUSINESS CENTRE
CARRIGALINE ROAD
DOUGLAS
CORK
Tel: +353 (0)21 436 5006
www.aecom.com

NOTES

1. THIS DRAWING IS TO BE READ IN CONJUNCTION WITH ALL OTHER RELEVANT ENGINEERING DRAWINGS, ANY DISCREPANCIES, ERRORS OR OMISSIONS TO BE BROUGHT TO THE ATTENTION OF THE EMPLOYER.
2. ALL DIMENSIONS TO BE CHECKED BY THE CONTRACTOR ON SITE PRIOR TO COMMENCEMENT OF WORKS.
3. EMPLOYER'S REPRESENTATIVE TO BE INFORMED BY THE CONTRACTOR OF ANY DISCREPANCIES PRIOR TO THE COMMENCEMENT OF WORKS ON SITE.
4. DIMENSIONS OF ALL BOUNDARIES AND ADJOINING ROADS TO BE CHECKED ON SITE PRIOR TO COMMENCEMENT OF WORKS.
5. DO NOT SCALE, ALL MEASUREMENTS AND COORDINATES TO BE CHECKED ON SITE.
6. EXISTING FENCE LINES ARE INDICATIVE AND ARE TO BE CONFIRMED ON SITE. EXISTING FENCING IS TO BE REVIEWED ON SITE AND REPLACED WHERE REQUIRED
7. EMERGENCY ACCESS POINTS ARE TO BE CLOSED OFF WITH DEMOUNTABLE BOLLARDS. KEYS TO BE HANDED OVER TO THE OVERSEEING ORGANISATION.
8. EGREENWAY DRAINAGE IS TO BE OVER THE EDGE DRAINAGE
9. PROPOSED FENCELINE TO BE ERECTED IN ACCORDANCE WITH TII STANDARD DETAIL CC-SCD-00303.

ISSUE/REVISION

A	DEC 2023	ISSUED FOR INFORMATION
I/R	DATE	DESCRIPTION

PROJECT NUMBER

60617025

SHEET TITLE

BALTYBOYS
COVER PAGE