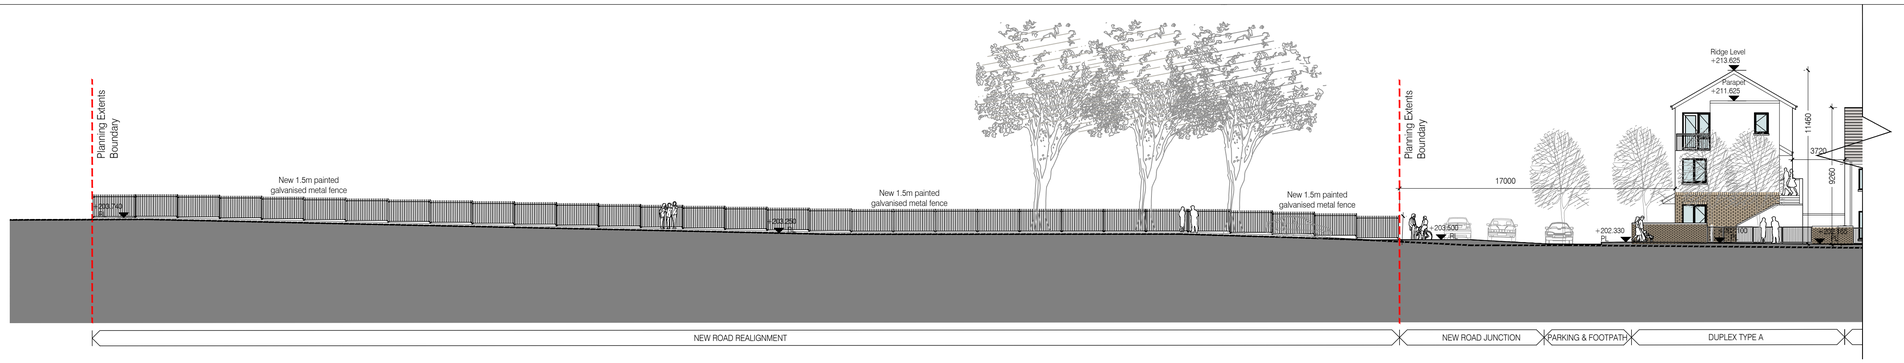

1 Section D-D (Burgage Moore Road View) North

Scale: 1:200

2 Section D-D (Burgage Moore Road View) South

Scale: 1:200

4 Section E-E (North Elevation of Site) East

Scale: 1:200

5 Section E-E (North Elevation of Site) West

Scale: 1:200

Notes:

Do not scale from this drawing.
Use figured dimensions only.
All errors and omissions to be reported to the Architect.
This drawing to be read in conjunction with relevant consultant's drawings.
All dimensions are in millimetres and all levels are in meters to match Datum unless otherwise noted.

Contractor Design responsibility
It is noted that there are many elements within the works that require contractor design, and will be subject to certification as part of BCAR - see Preliminary Inspection Plan for clarity on certification required.

© This drawing or design may not be reproduced without permission.

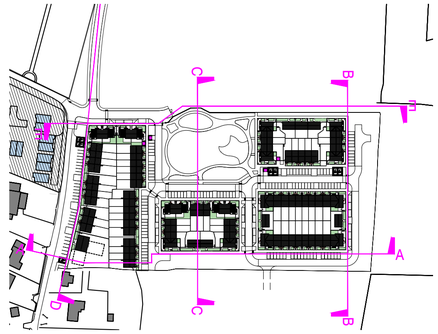

1 Site Plan Legend

GENERAL NOTE

- Planning Extent Boundary
- Natural Ground Level
- New Ground Level

Refer to site boundary treatment drwg SHB3-COA -A-ZZ-DR-A-0104 for all detailed boundary treatments & front curtilage.

Refer to Architectural Design statement for external brick & render material finishes.

HOUSE 2A = 2 STOREY - 2B/4P
HOUSE 3A = 2 STOREY - 3B/5P
HOUSE 3B = 2 STOREY - 3B/5P
DUPLEX A = 3 STOREY - 2B/4P OVER 1B/2P
DUPLEX C = 2 STOREY - 2B/4P OVER 2B/4P
DUPLEX D = 2 STOREY - 1B/2P OVER 1B/2P

Revisions:

Rev	Description	Date	By
P-02	Part 8 Planning	11-11-2021	GB
P-01	Issue for Pre-planning	05-11-2021	NB
P-00	Issue to client	16-07-2021	NC

Project:
PPP Social Housing Bundle 3
Burgage More, Blessington

Client:
WICKLOW COUNTY COUNCIL

Title:
Blessington Proposed Site Sections Sheet 2

Drawing / Document Name:
Project Number | Project | Originator | Volume | Level | Type | Role | Sheet Number
2630 SHB3-COA-ZZ-00-DR-A 0121

Suitability Status : Code - Description: S4 For Stage Approval
Revision: P-02

Scale @ A1	Drawn:	Checked:	Date:
1:200	Niall Coffey	S Carter	10-06-2021

CODY ARCHITECTS
Mt Pleasant Business Ctr., Ranelagh, Dublin 6 D06X7P8
4 Carleycon House, Main St, Oranmore, Co. Galway, H91 T026