
WICKLOW COUNTY COUNCIL COMPULSORY PURCHASE (No. 88 Wicklow Heights, Wicklow Town Co. Wicklow.) No. 10 ORDER 2021

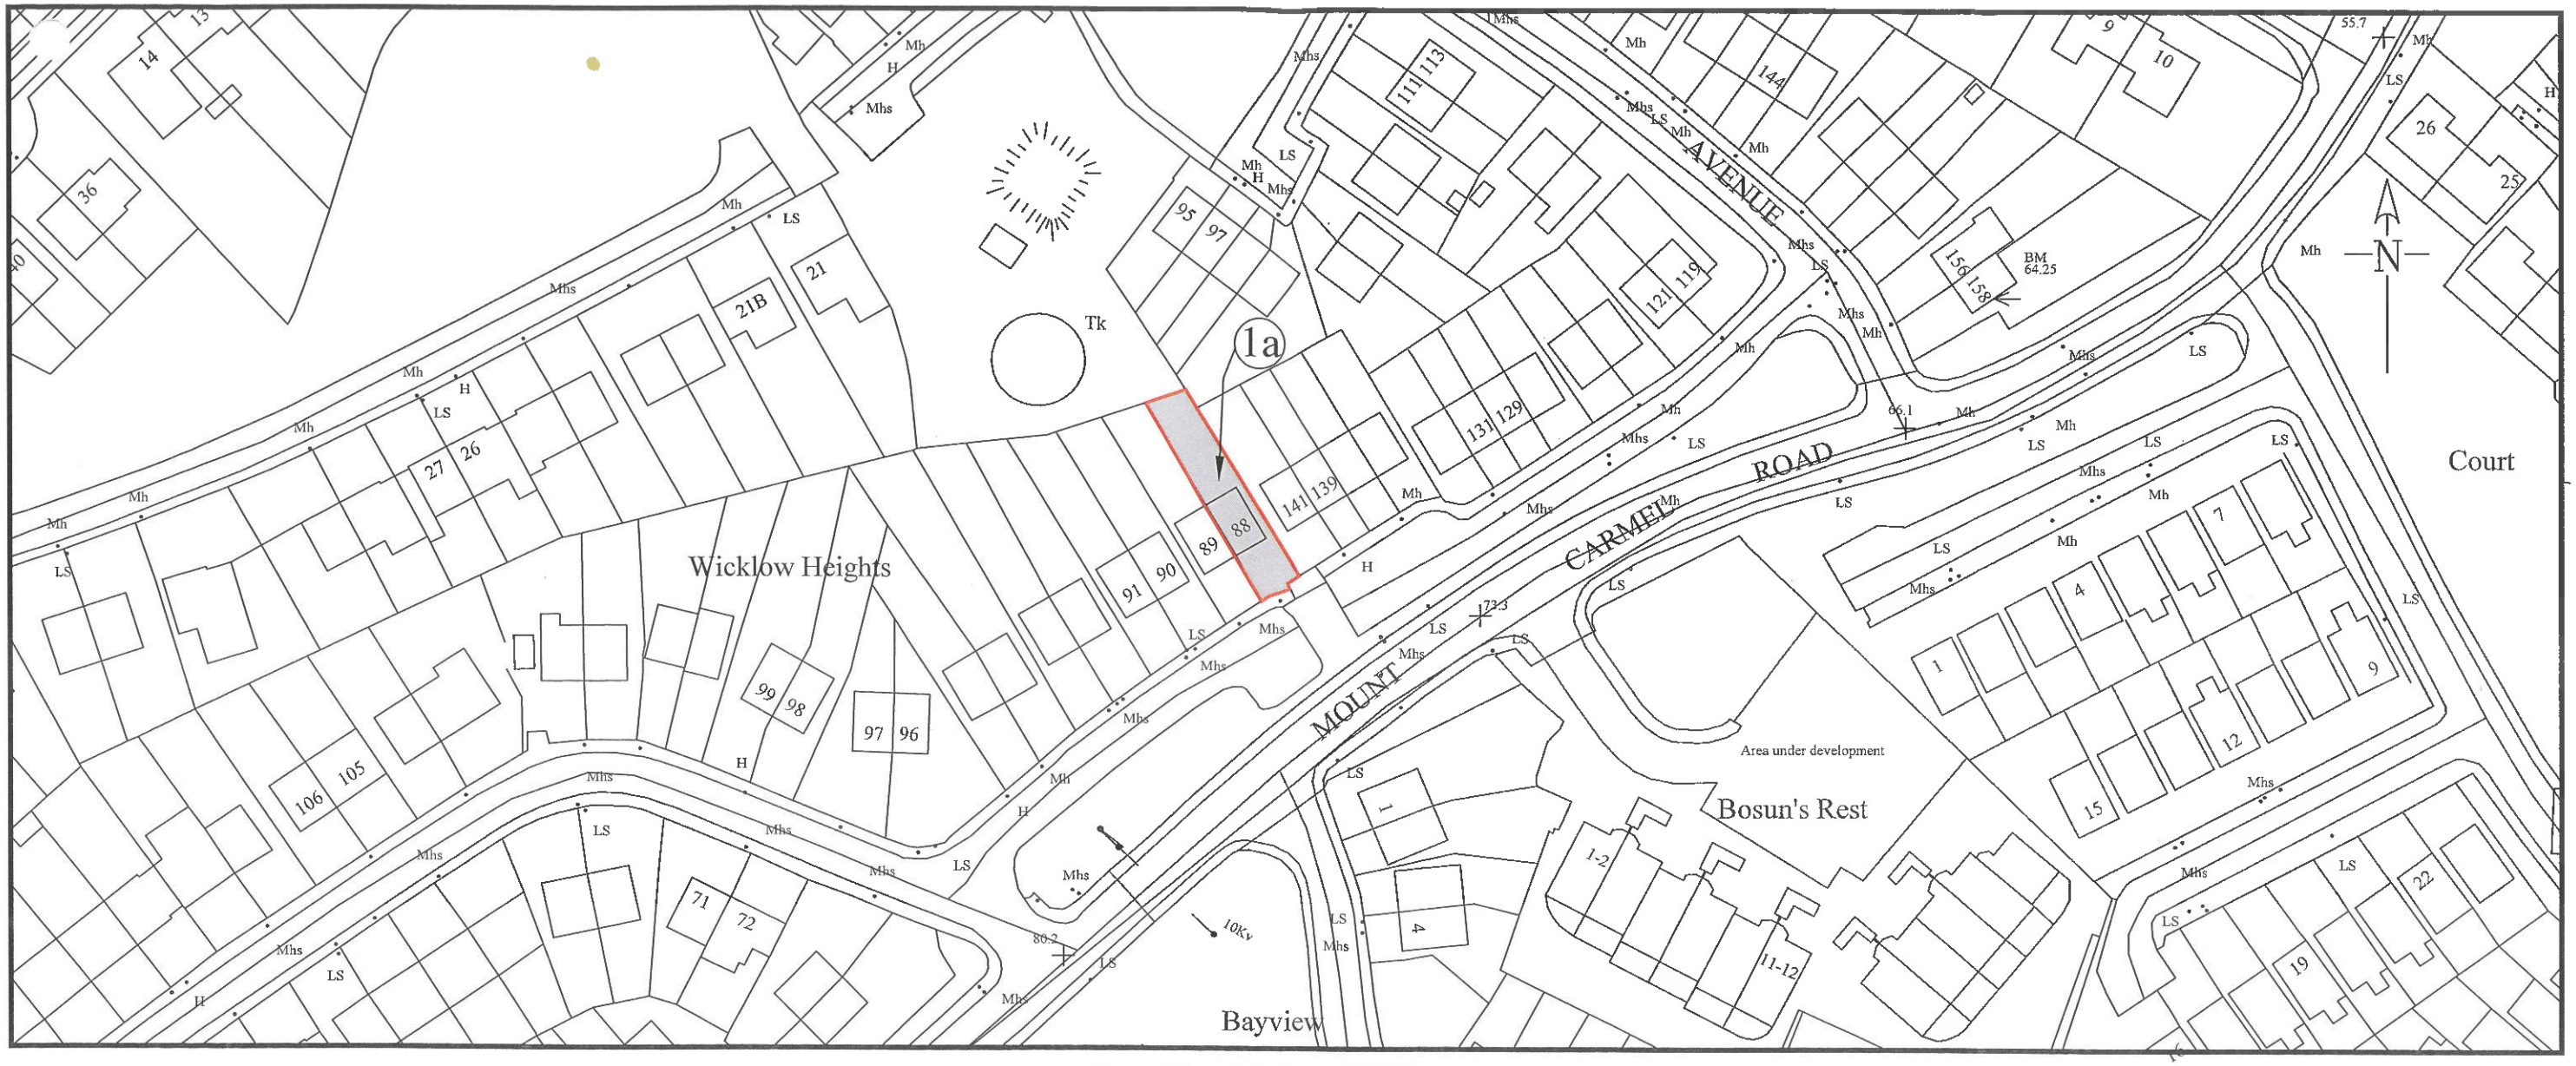

Extract from O.S. Sheet 4020/25

THE OFFICAL SEAL OF THE LOCAL AUTHORITY WAS AFFIXED HERETO THIS ..... DAY OF ..... 2021 .....

IN THE PRESENCE OF:-

CHAIRMAN\NOMINATED MEMBER .....

WICKLOW CHIEF EXECUTIVE / DEPUTY CHIEF EXECUTIVE .....

SL2757/22

DIRECTOR OF SERVICES FOR HOUSING
AND CORPORATE ESTATE. .....

SENIOR EXECUTIVE OFFICER CORPORATE AFFAIRS ..... Hen Purcell.

Includes Ordnance Survey Ireland data reproduced under Osi Lincence number 2020\35\CCMA\Wicklow Co. Co. Unauthorised reproduction infringes Ordnance Survey Ireland and Government of Ireland copyright.

NO	INLS	DATE	DESCRIPTION

WICKLOW COUNTY COUNCIL

DIRECTOR OF SERVICES
HOUSING & CORPORATE ESTATE
COUNTY BUILDINGS, WICKLOW.

JOB : COMPULSORY PURCHASE ORDER OF No.88 WICKLOW HEIGHTS, WICKLOW TOWN Co. WICKLOW

TITLE : WICKLOW COUNTY COUNCIL COMPULSORY PURCHASE ORDER No.10 ORDER 2021

SCALE: HORIZ = 1:1000@A3 VERT =

Drawn EM

Date: July 21

Checked JD

DRAWING NO: 21/06/74/100